A1 SIZE – 594mm x 841mm

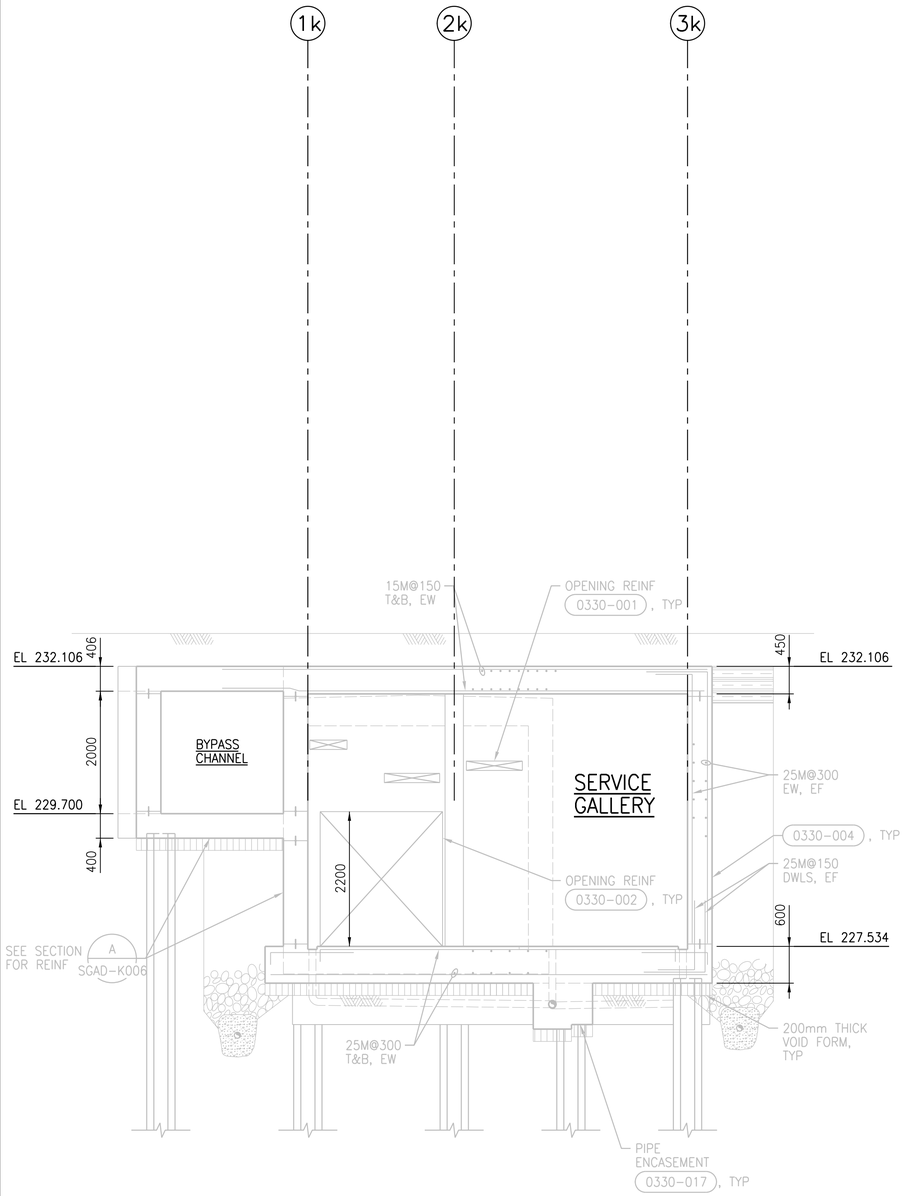

K SECTION
1:50
SGAD-K001,
SGAD-K002,
SGAD-K003

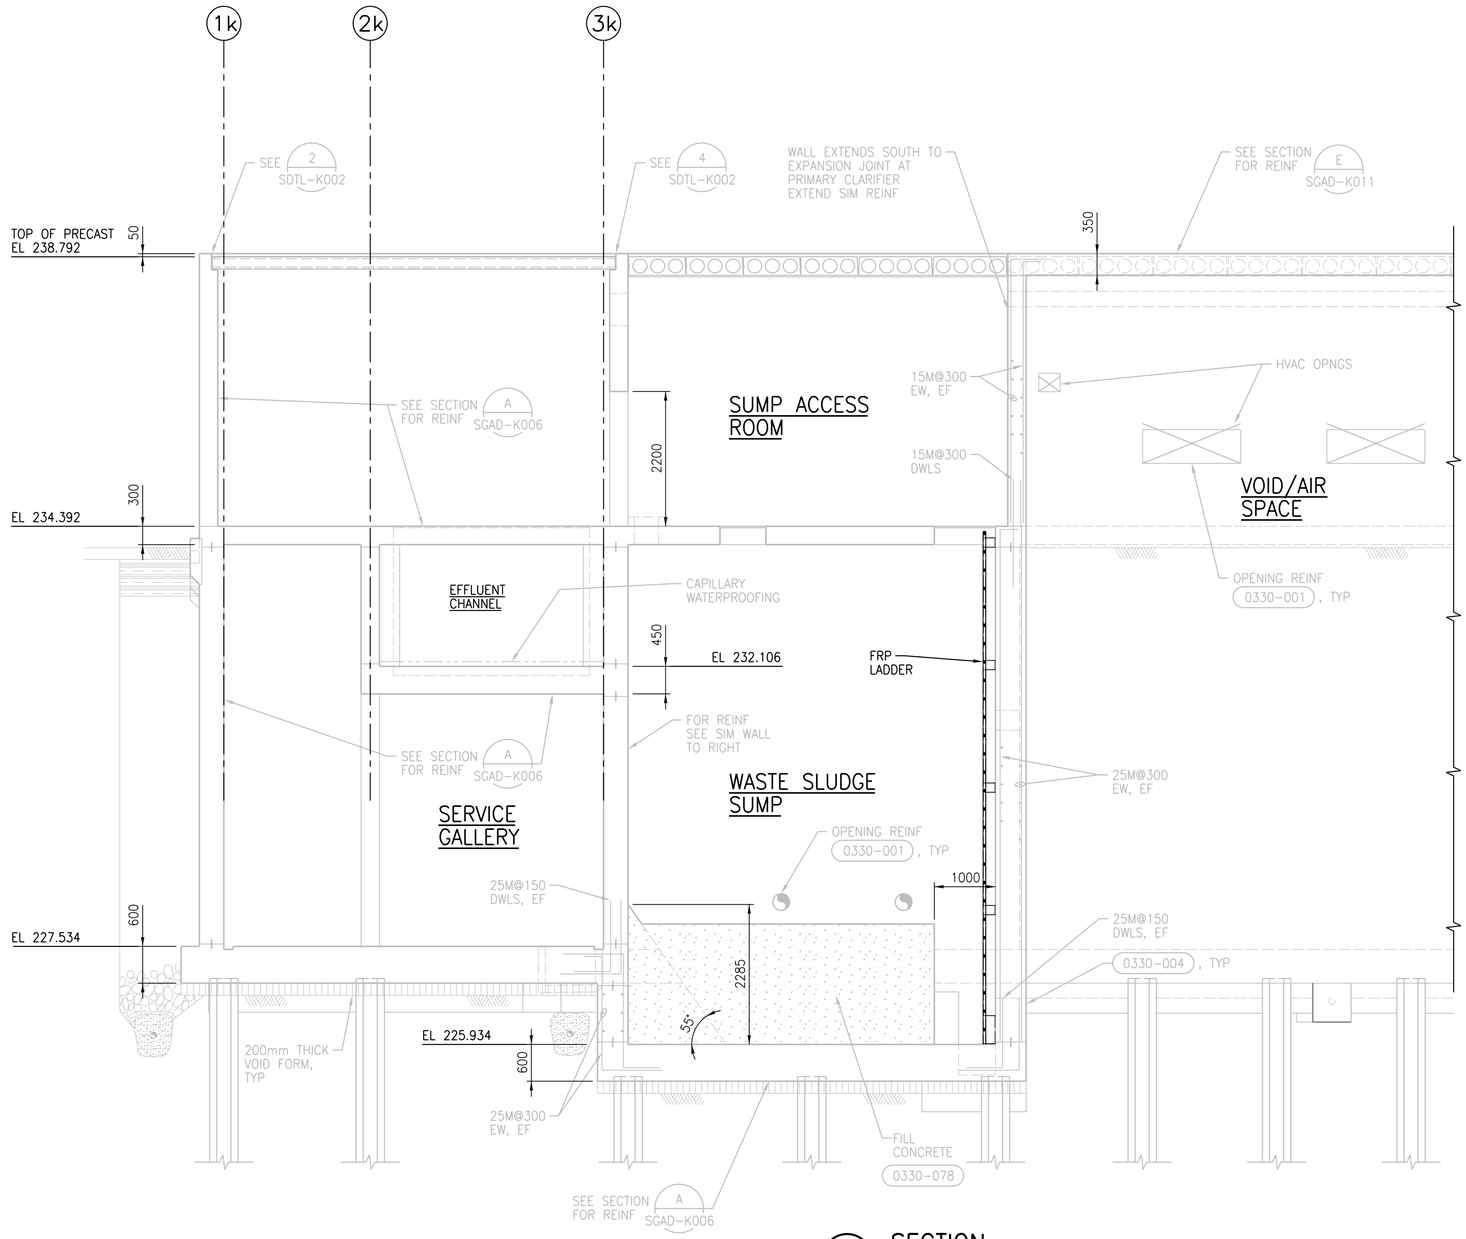

L SECTION
1:50
SGAD-K001,
SGAD-K002,
SGAD-K003,
SGAD-K004

APEGM
Certificate of Authorization
CH2M HILL Canada Ltd.
No. 1441

NO.	REVISIONS	DATE	DESIGN	CHECK
03	ISSUED FOR CONSTRUCTION – 976-2016	2017/04/05	G.O.	J.C.
02	ISSUED FOR CONSTRUCTION	10/2015	C.R.	J.C.
01	ISSUED FOR ADDENDUM NO. 3	09/2015	C.R.	J.C.
00	ISSUED FOR TENDER	08/2015	G.O.	J.C.

PLOT DATE: 2017\04\02

CH2MHILL
SNC·LAVALIN
KGS GROUP CONSULTING ENGINEERS

DESIGNED BY: E. LUI	CHECKED BY: R. PARIKH
DRAWN BY: G. OMORI	APPROVED BY: H.T. FREIHAMMER
SCALE: 1:50	ISSUED FOR CONSTRUCTION BY: J. SHUMKA
DATE: 2017/04/05	DATE: 2017/04/05
CONSULTANT NO.: 474248	

ENGINEER'S SEAL
APR 5, 2017
PROVINCE OF MANITOBA
LUI
Member
37003
REGISTERED PROFESSIONAL ENGINEER

Winnipeg
THE CITY OF WINNIPEG
WATER AND WASTE DEPARTMENT

SOUTH END WATER POLLUTION CONTROL CENTRE
SEWPCC UPGRADING/EXPANSION PROJECT
STRUCTURAL
HIGH RATE CLARIFICATION BUILDING
SECTIONS K AND L

CITY DRAWING NUMBER	SHEET	REV.	SIZE
1-0102-SGAD-K015		03	A1

FILE NAME: 1-0102-SGAD-K015.dgn

©CH2M HILL 2017. ALL RIGHTS RESERVED.