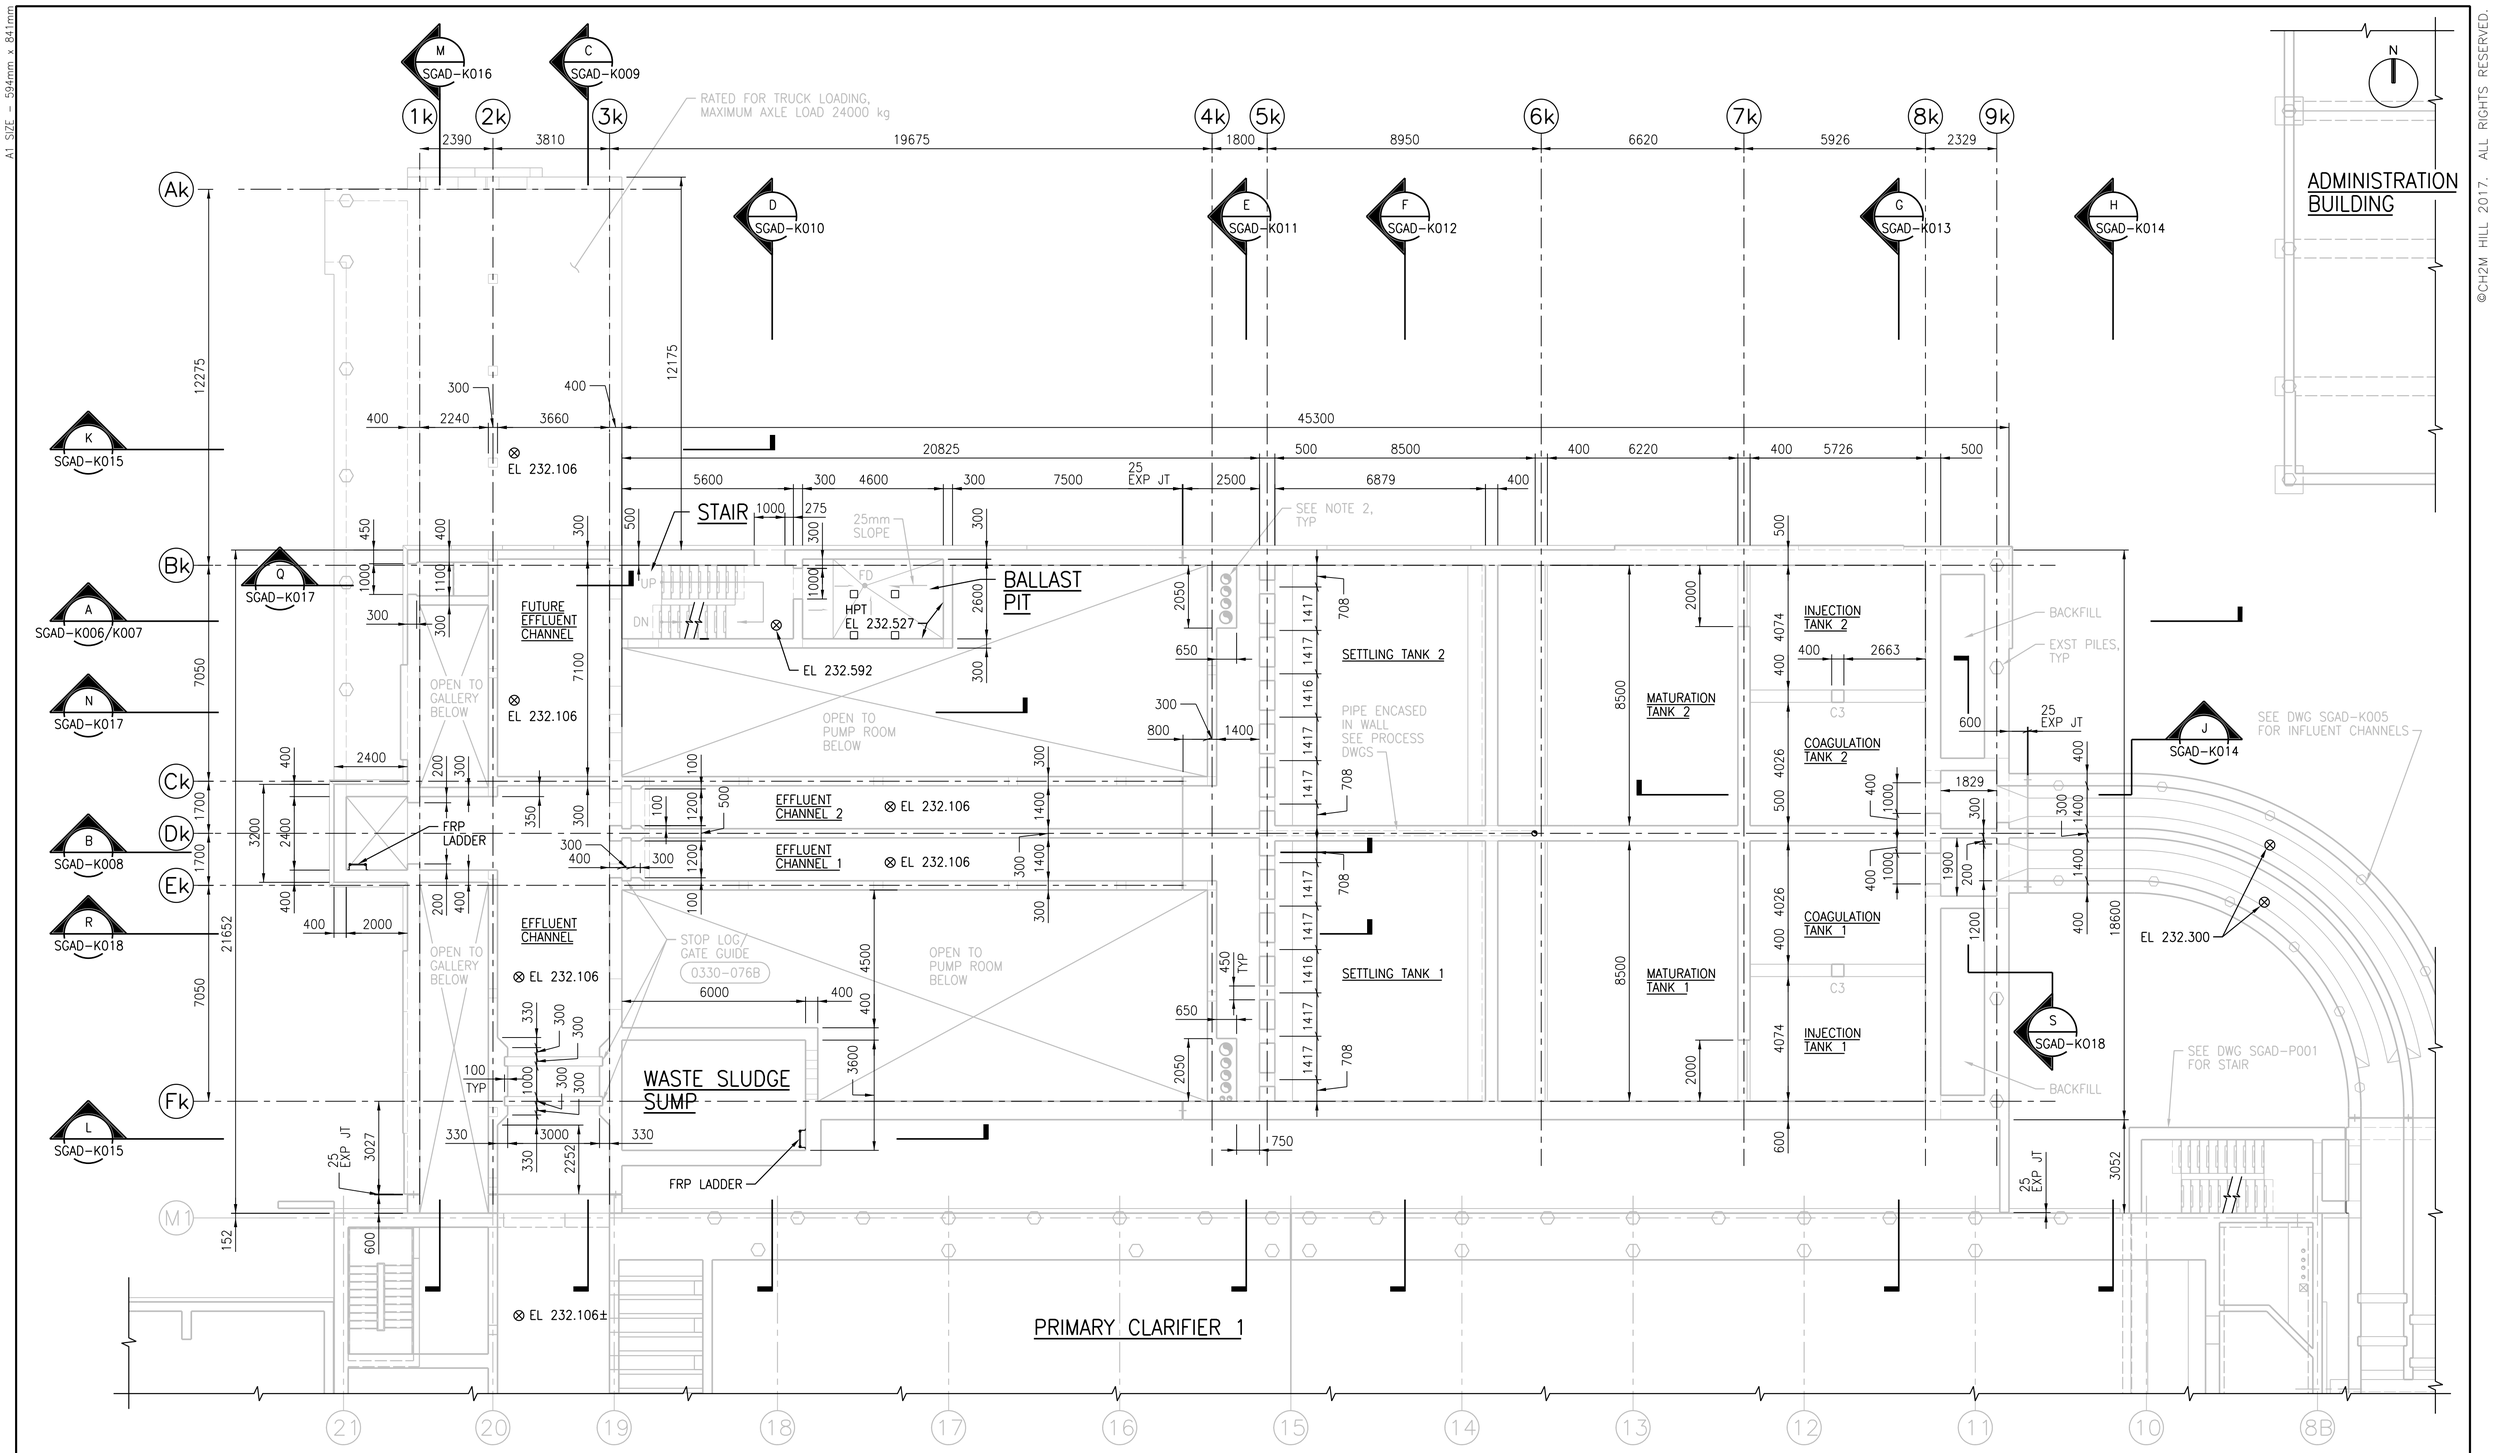

CHANNEL LEVEL PLAN

1:100

NOTES:

1. DESIGN LIVE LOAD FOR STAIRS IS 5 kPa.
2. COORDINATE PIPE SLEEVES WITH PROCESS MECHANICAL DWGS.
3. FIELD VERIFY ELEVATIONS, LOCATION AND CONDITION OF EXISTING PILES. NOTIFY CONTRACT ADMINISTRATOR OF DISCREPANCIES.
4. "C#" DENOTES COLUMN NUMBER. REFER TO DWG SSCH-K001 FOR COLUMN SCHEDULE.
5. SEE ELEVATIONS FOR VARYING CORBEL ELEVATIONS ON NORTH AND WEST FACES OF BUILDING.

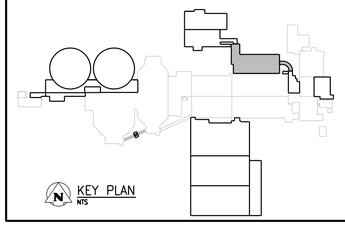

APEGM
Certificate of Authorization
CH2M HILL Canada Ltd.
No. 1441

NO.	REVISIONS	DATE	DESIGN	CHECK
03	ISSUED FOR CONSTRUCTION - 976-2016	2017/04/05	G.O.	J.C.
02	ISSUED FOR CONSTRUCTION	10/2015	C.R.	J.C.
01	ISSUED FOR ADDENDUM NO. 3	09/2015	C.R.	J.C.
00	ISSUED FOR TENDER	08/2015	G.O.	J.C.

CH2MHILL. SNC·LAVALIN KGS GROUP

DESIGNED BY: E. LUI
CHECKED BY: R. PARIKH
DRAWN BY: G. OMORI
APPROVED BY: H.T. FREIHAMMER
SCALE: 1:100
ISSUED FOR CONSTRUCTION BY: J. SHUMKA
DATE: 2017/04/05
DATE: 2017/04/05
CONSULTANT NO.: 474248

ENGINEER'S SEAL
APR 5, 2017
PROVINCE OF MANITOBA
LUI
Member
37003
REGISTERED PROFESSIONAL ENGINEER

Winnipeg
THE CITY OF WINNIPEG
WATER AND WASTE DEPARTMENT

SOUTH END WATER POLLUTION CONTROL CENTRE
SEWPCC UPGRADING/EXPANSION PROJECT
STRUCTURAL
HIGH RATE CLARIFICATION BUILDING
CHANNEL LEVEL PLAN

CITY DRAWING NUMBER	SHEET	REV.	SIZE
1-0102-SGAD-K002		03	A1

PLOT DATE: 2017\04\02
FILE NAME: 1-0102-SGAD-K002.dgn

A1 SIZE - 594mm x 841mm
©CH2M HILL 2017. ALL RIGHTS RESERVED.