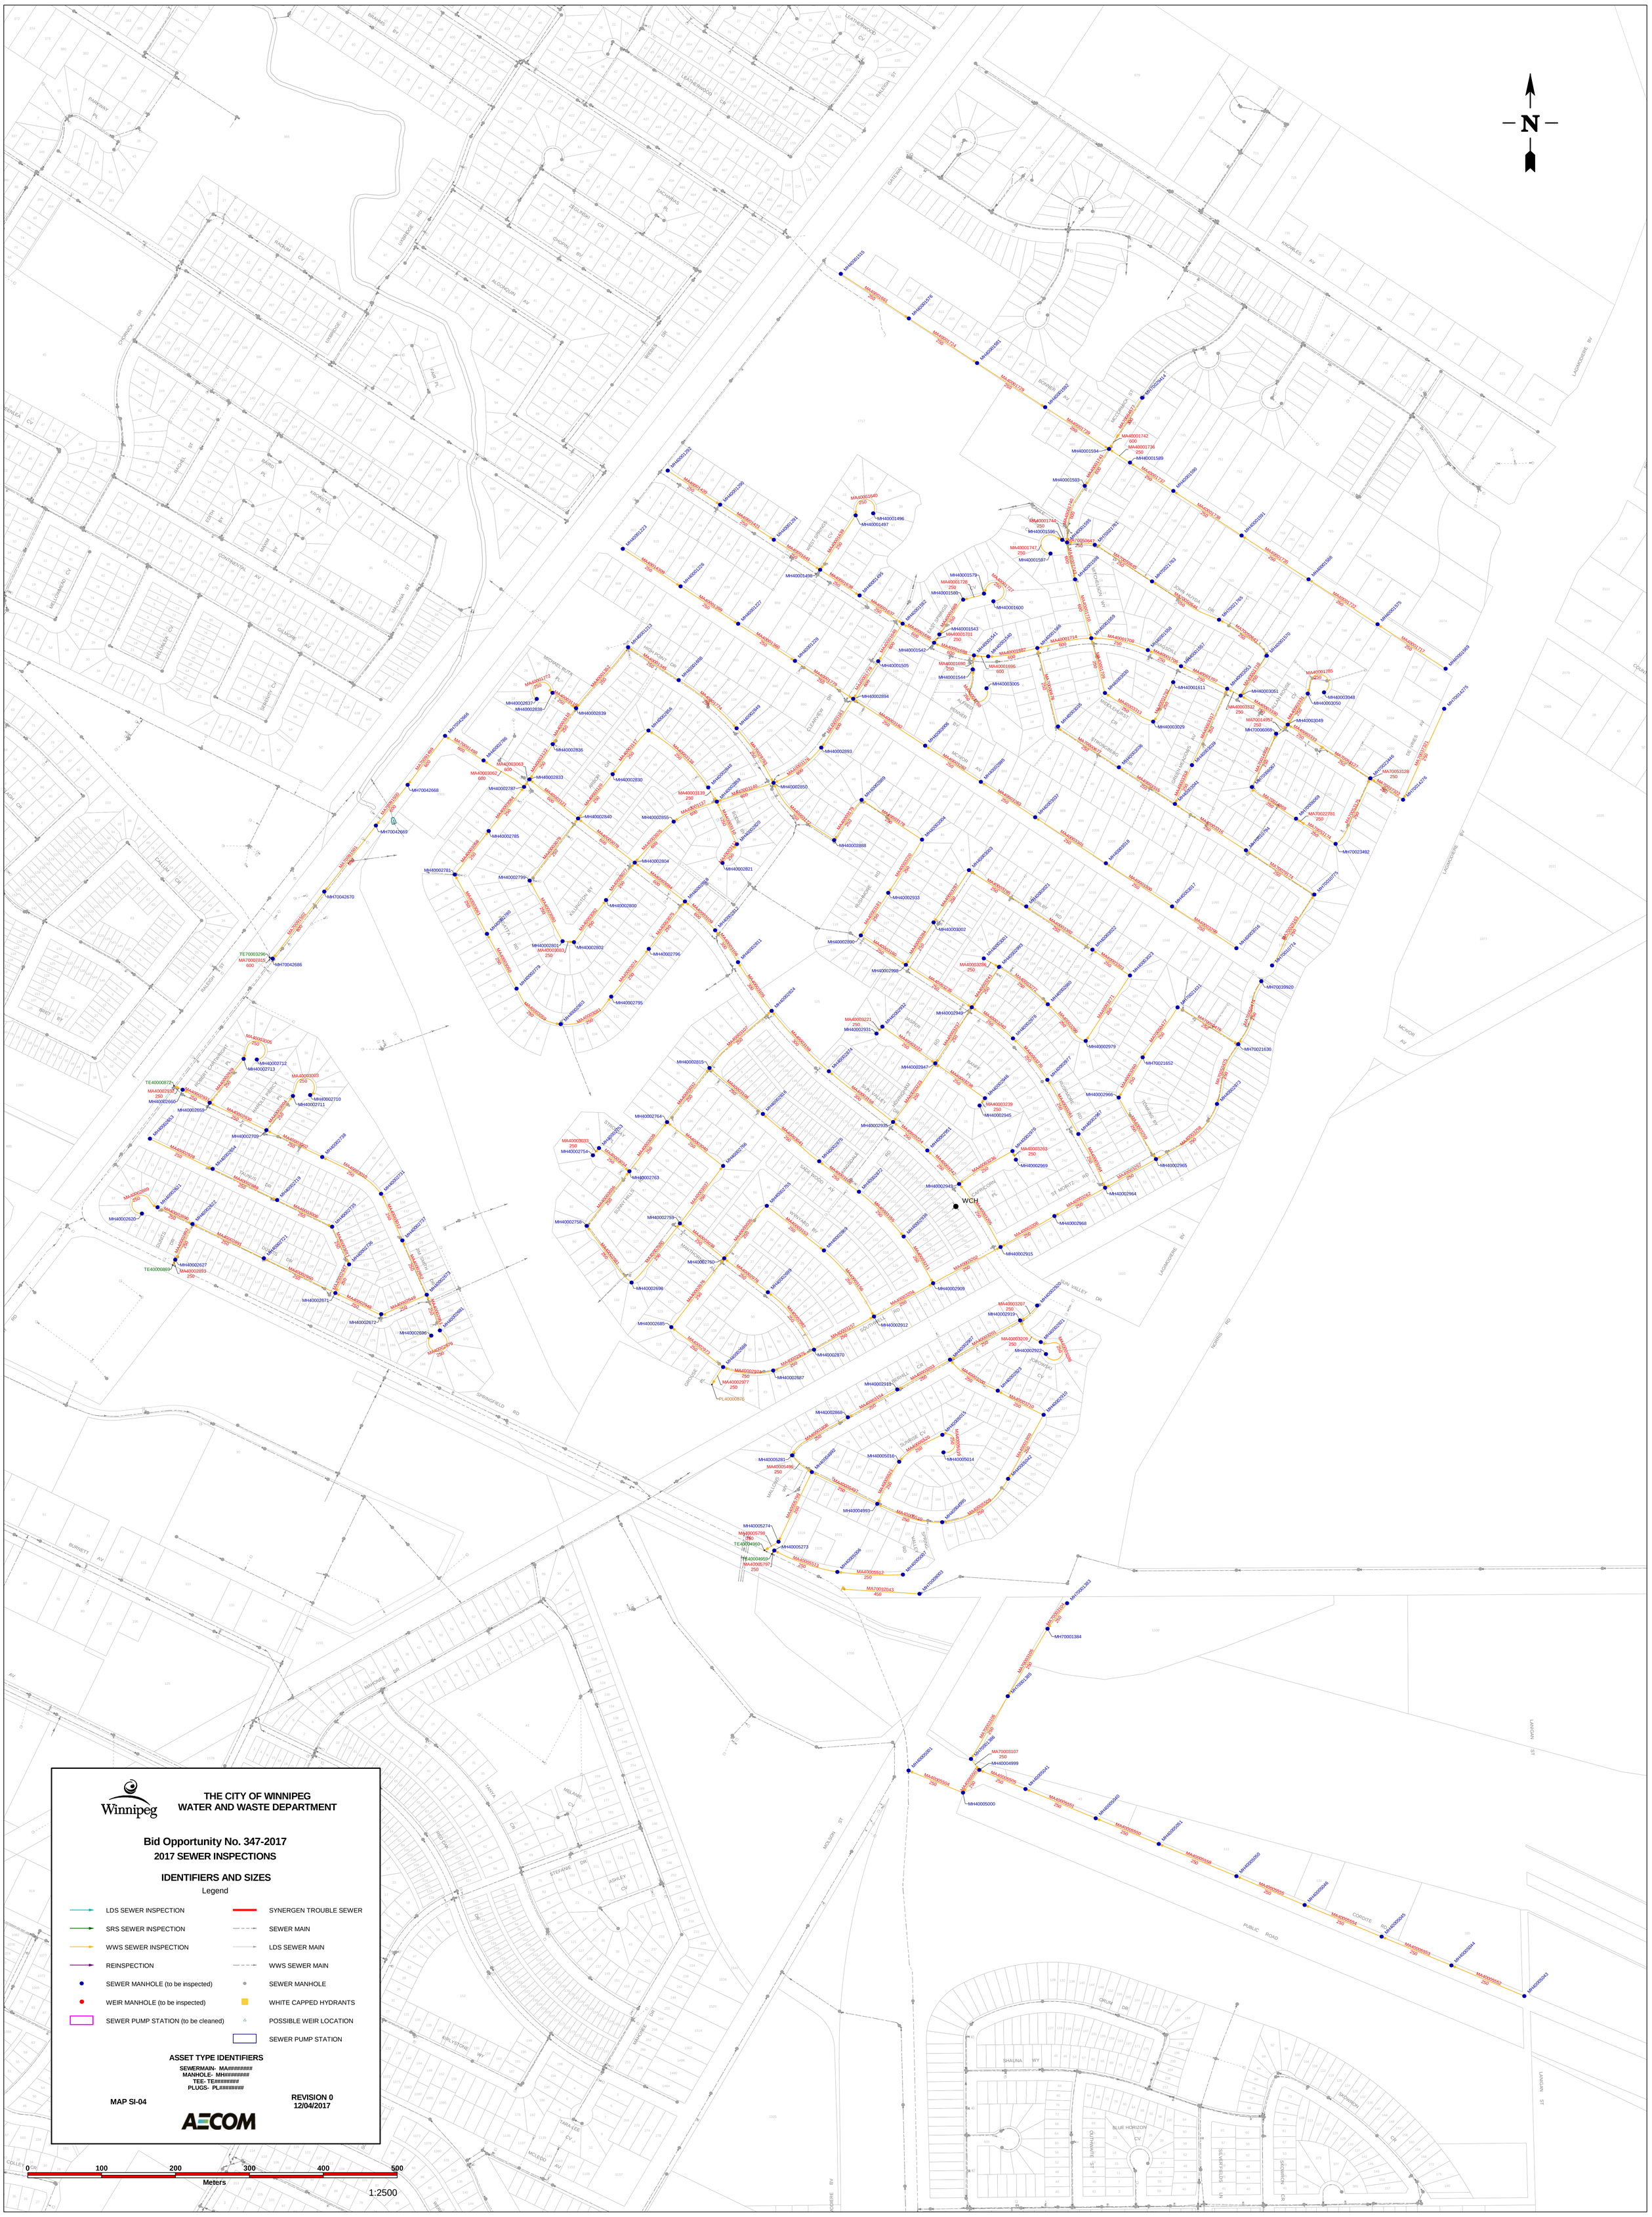
N
WCH
THE CITY OF WINNIPEG
WATER AND WASTE DEPARTMENT
Bid Opportunity No. 347-2017
2017 SEWER INSPECTIONS
IDENTIFIERS AND SIZES
Legend
LDS SEWER INSPECTION
SRS SEWER INSPECTION
WWS SEWER INSPECTION
REINSPECTION
SEWER MANHOLE (to be inspected)
WEIR MANHOLE (to be inspected)
SEWER PUMP STATION (to be cleaned)
SYNERGEN TROUBLE SEWER
SEWER MAIN
LDS SEWER MAIN
WWS SEWER MAIN
SEWER MANHOLE
WHITE CAPPED HYDRANTS
POSSIBLE WEIR LOCATION
SEWER PUMP STATION
ASSET TYPE IDENTIFIERS
SEWERMAIN- MA########
MANHOLE- MH########
TEE- TE########
PLUGS- PL########
MAP SI-04
REVISION 0
12/04/2017
AECOM
0
100
200
300
400
500
Meters
1:2500