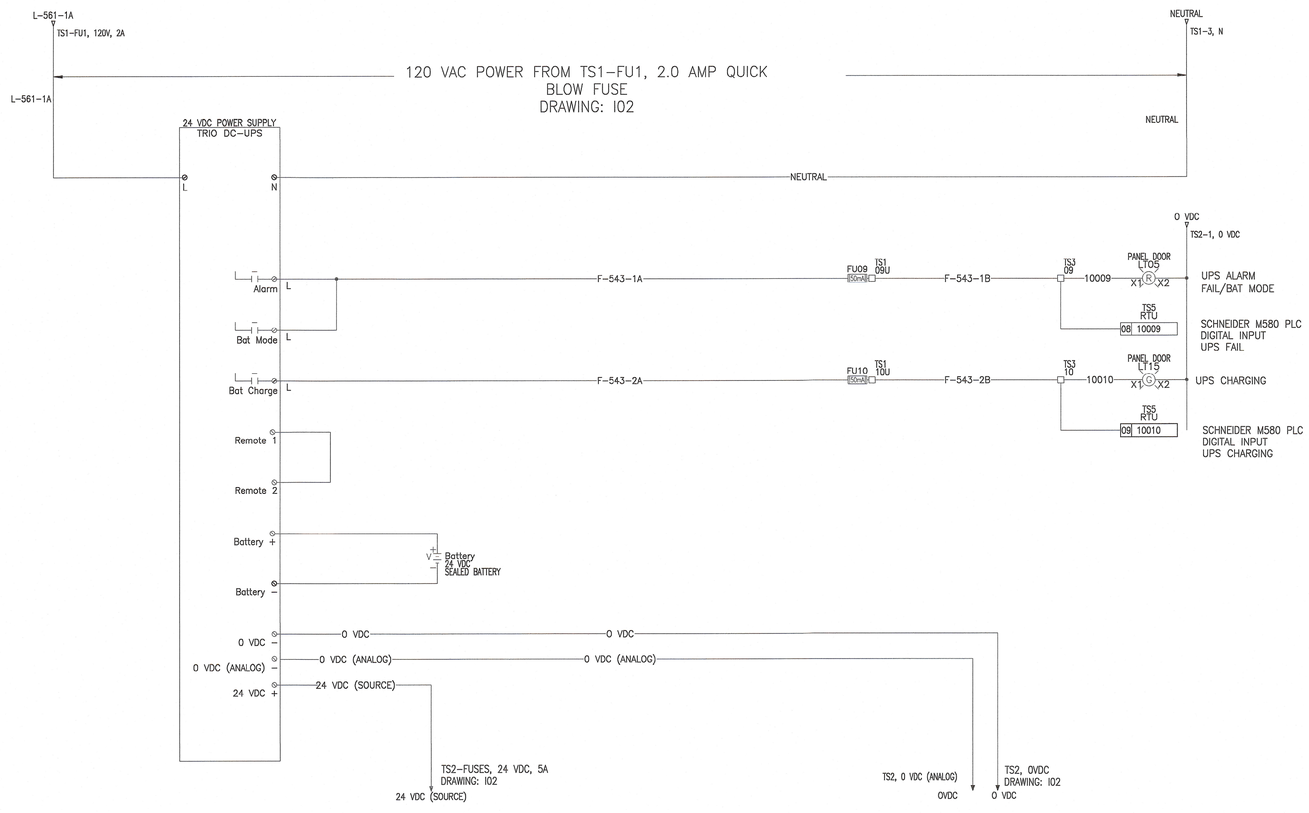


NOTE:
These design documents are prepared solely for the use by the party with whom the design professional has entered into a contract and there are no representations of any kind made by the design professional to any party with whom the design professional has not entered into a contract.

ENGINEERS GEOSCIENTISTS MANITOBA
Certificate of Authorization
WSP Canada Inc.
No. 5750

G.B.M. -
ELEV. -

| NO. | REVISIONS | DATE | BY |
|---|---|---|---|
| 3 | ISSUED FOR TENDER | 14/09/18 | ES |
| 2 | ISSUED FOR REVIEW | 15/08/18 | ES |
| 1 | ISSUED FOR REVIEW | 12/12/16 | HP |

WSP Canada Group Limited
93 Lombard Avenue, Suite 111
Winnipeg MB R3B 3B1
T+ 1 204-943-3178
F+ 1 204-943-4948
www.wsp.com

| | | | |
|---|---|---|---|
| DESIGNED BY | AE | CHECKED BY | ES |
| DRAWN BY | AE | APPROVED BY | ES |
| HOR. SCALE | AS NOTED | RELEASED FOR CONSTRUCTION | Signed by KZ September 14, 2018 |
| VERTICAL | AS NOTED | | |
| DATE | | DATE | |

ENGINEER'S SEAL: PROVINCE OF MANITOBA, E.N. SAPNU, MEMBER 22863, 10/09/2018, REGISTERED PROFESSIONAL ENGINEER

BID OPPORTUNITY: 865-2018
PLOT DATE: 10/09/2018

Winnipeg
THE CITY OF WINNIPEG
WATER AND WASTE DEPARTMENT

OUTFALL GATE CHAMBER UPGRADES
AUBREY STREET
SRS OUTFALL GATE CHAMBER

UPS AND POWER DISTRIBUTION

CONSULTANT DRAWING NUMBER: 5516047 - I05
SHEET 20 OF 33
CITY DRAWING NUMBER: LD-8032

Sep 10, 2018 – 2:06pm
L:\Projects\2016\161-12517-00 ruby & aubrey st. outfall upgrades (b.m.)\03 – dwgs\02 working dwgs\08 Elect\AUBREY\plnset\–5page 5.dwg –tab:I05