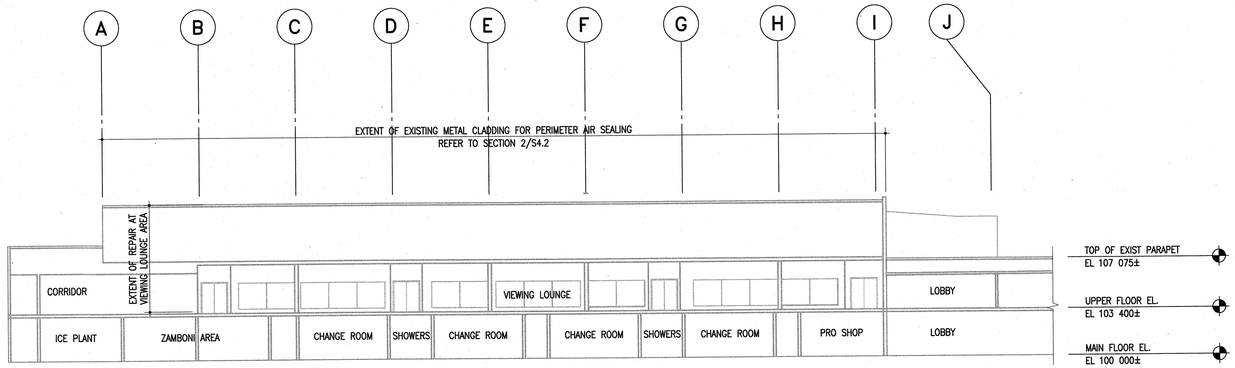

1 / S4.1 LONGITUDINAL BUILDING SECTION

1 : 200

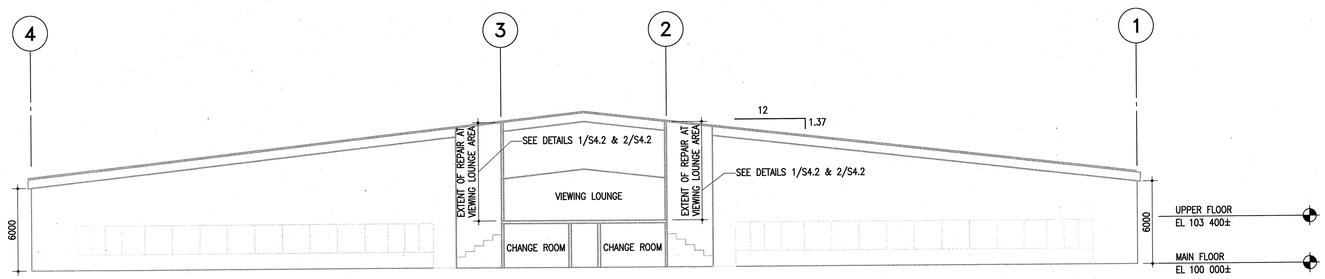

2 / S4.1 BUILDING SECTION

1 : 200

The General Contractor shall check & verify all dimensions and report any errors or omissions to the designers.

No.	Date	Issue/Revision	By
0	2019-03-05	ISSUED FOR CONSTRUCTION	CMR

ENGINEERS GEOSCIENTISTS MANITOBA
Certificate of Authorization
Crosier Kilgour & Partners Ltd.
No. 235

PROVINCE OF MANITOBA
H. W. LOUKA
Member
21527
REGISTERED PROFESSIONAL ENGINEER

Consultant

300-275 Carlton Street
Winnipeg, Manitoba R3C 5R6
T 204. 943. 7501
F 204. 943. 7507

Crosier Kilgour & Partners Ltd.
CONSULTING STRUCTURAL ENGINEERS

Project
DAKOTA COMMUNITY CENTRE
BUILDING ENVELOPE UPGRADES

1188 DAKOTA STREET
WINNIPEG, MB

Sheet Title
BUILDING CROSS SECTIONS

File	Date
2018-1488	2019-02-25
Design: CMR	Drawn: RJM
Revision: 0	Sheet No.: S4.1