CHAPPARAL CRESCENT

CIRRUS CS

CALVERT CS

93.6 OF 250 WWS TO BE LINED
S-MA00006319

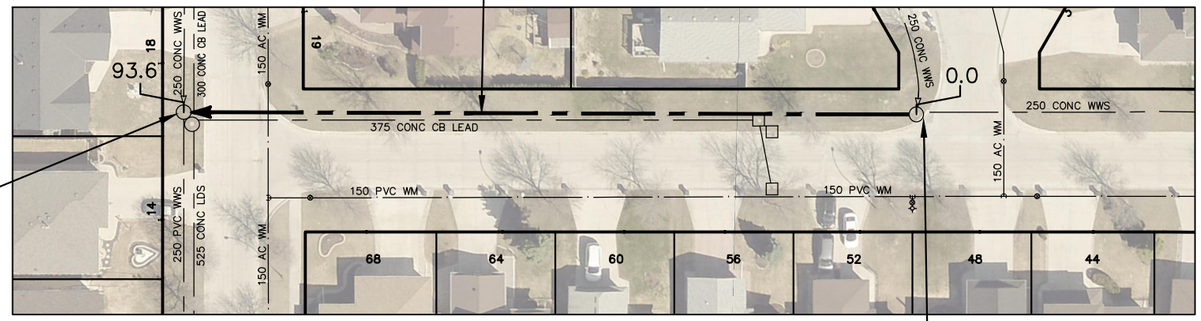

S-MH00005622
RIM 232.13
INV E 228.10
INV S 228.10
INV N 228.10

S-MH00005514
RIM 231.88
INV E 228.55
INV W 228.54
INV N 227.20

SEWER JUNCTION INFORMATION FROM SEWER VIDEO INSPECTION
SEWER ID S-MA00006319

DISTANCE FROM MH ID S-MH00005514

DISTANCE	DIAMETER	CLOCK
2.0	150	9
8.2	150	10
23.2	150	9
38.2	150	10
53.1	150	10
69.3	150	10

WARNING

IF POWER EQUIPMENT OR EXPLOSIVES ARE TO BE USED FOR EXCAVATION ON THIS PROJECT THE CONTRACTOR MUST:

1) NOTIFY THE GAS COMPANY OF THE PROPOSED LOCATION OF EXCAVATION.

2) TAKE PRECAUTION TO AVOID DAMAGE TO GAS COMPANY INSTALLATIONS.

SEE PROVINCIAL REGULATION 210/72 FOR DETAILS

FOR INDEX SEE 11987

METRIC
WHOLE NUMBERS INDICATE MILLIMETRES
DECIMALIZED NUMBERS INDICATE METRES

0.0 10.0 20.0 30.0 40.0

LOCATION APPROVED
UNDERGROUND STRUCTURES

SUPV. U/G STRUCTURES COMMITTEE _____ DATE _____

NOTE:

LOCATION OF UNDERGROUND STRUCTURES AS SHOWN ARE BASED ON THE BEST INFORMATION AVAILABLE BUT NO GUARANTEE IS GIVEN THAT ALL EXISTING UTILITIES ARE SHOWN OR THAT THE GIVEN LOCATIONS ARE EXACT. CONFIRMATION OF EXISTENCE AND EXACT LOCATION OF ALL SERVICES MUST BE OBTAINED FROM THE INDIVIDUAL UTILITIES BEFORE PROCEEDING WITH CONSTRUCTION.

B.M.
ELEV.

NO.	REVISIONS	DATE	BY

DESIGNED BY: SC
DRAWN BY: AJ
SCALE: HORIZONTAL 1:750, VERTICAL
DATE: 2019 01 24
PLOT DATE: 2019 01 24

CHECKED BY: SC
APPROVED BY: KZ
RELEASED FOR CONSTRUCTION
K.ZUREK
DATE: 2019-01-23

ENGINEER'S SEAL
ORIGINAL SIGNED BY S.R.J. COURNOYER
19/01/22

CONSULTANT DRAWING NUMBER
-

BID OPPORTUNITY: 58-2019
CONTRACT NUMBER: 4

FILE PATH: R:\DRAWINGS\SEWER\2018 RENEWALS\RENEWALS & ASSOCIATED WORKS\CONTRACT 4\CONSTRUCTION DWGS\
FILE NAME: CHAPPARAL CRESCENT.dwg

Winnipeg

THE CITY OF WINNIPEG
WATER AND WASTE DEPARTMENT
ENGINEERING DIVISION

2018 SEWER MAIN RENEWALS
BY CIPP LINING

CHAPPARAL CRESCENT

MH AT CALVERT CRESCENT TO
MH AT CIRRUS CLOSE

SHEET 18 OF 52

CITY DRAWING NUMBER
12003