SPENCE STREET

SEWER JUNCTION INFORMATION FROM SEWER VIDEO INSPECTION SEWER ID S-MA20016925		
DISTANCE FROM MH ID S-MH20015240		
DISTANCE	DIAMETER	CLOCK
3.7	100	2
4.7	100	10
10.6	100	10
12.3	100	10
18.0	100	10
18.9	100	2
28.7	100	10
28.9	100	2
38.0	100	10
38.0	100	2
45.9	100	10
46.7	100	2
47.6	100	2
56.4	100	1
57.6	100	1
60.5	200	10
63.9	100	2
73.9	100	11
74.4	100	10
84.4	100	2
87.0	100	2

89.8 OF 375 WWS TO BE LINED S-MA20016925

45.8 OF 300 WWS TO BE LINED S-MA20016960

SARGENT AVE

CUMBERLAND AVE

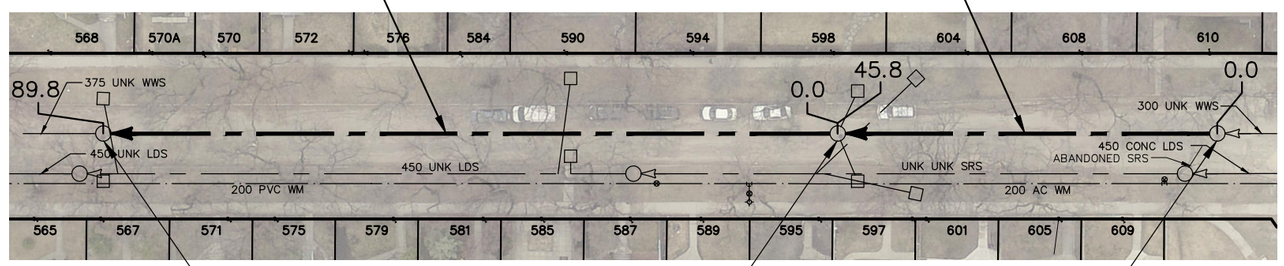

S-MH20015211
RIM 231.85
INV N 228.01
INV S 228.01

S-MH20015240
RIM 231.68
INV N 228.24
INV S 228.24

S-MH20015246
RIM 231.82
INV N 228.46
INV S 228.44

SEWER JUNCTION INFORMATION FROM SEWER VIDEO INSPECTION SEWER ID S-MA20016960		
DISTANCE FROM MH ID S-MH20015246		
DISTANCE	DIAMETER	CLOCK
1.0	150	2
11.4	150	10
20.6	150	2
21.8	150	10
32.2	150	2
36.7	150	10
41.7	150	10

WARNING

IF POWER EQUIPMENT OR EXPLOSIVES ARE TO BE USED FOR EXCAVATION ON THIS PROJECT THE CONTRACTOR MUST:

1) NOTIFY THE GAS COMPANY OF THE PROPOSED LOCATION OF EXCAVATION.

2) TAKE PRECAUTION TO AVOID DAMAGE TO GAS COMPANY INSTALLATIONS.

SEE PROVINCIAL REGULATION 210/72 FOR DETAILS

FOR INDEX SEE 12202

METRIC
WHOLE NUMBERS INDICATE MILLIMETRES
DECIMALIZED NUMBERS INDICATE METRES

0.0 10.0 20.0 30.0 40.0

LOCATION APPROVED
UNDERGROUND STRUCTURES

SUPV. U/G STRUCTURES COMMITTEE — DATE

NOTE:

LOCATION OF UNDERGROUND STRUCTURES AS SHOWN ARE BASED ON THE BEST INFORMATION AVAILABLE BUT NO GUARANTEE IS GIVEN THAT ALL EXISTING UTILITIES ARE SHOWN OR THAT THE GIVEN LOCATIONS ARE EXACT. CONFIRMATION OF EXISTENCE AND EXACT LOCATION OF ALL SERVICES MUST BE OBTAINED FROM THE INDIVIDUAL UTILITIES BEFORE PROCEEDING WITH CONSTRUCTION.

B.M.
ELEV.

NO.	REVISIONS	DATE	BY

DESIGNED BY	SC	CHECKED BY	SC
DRAWN BY	BL	APPROVED BY	KZ
SCALE: HORIZONTAL / VERTICAL	1:750	RELEASED FOR CONSTRUCTION	S. COURNOYER
DATE	2019 07 12	DATE	2019 07 12

PLOT DATE: 2019 07 12

ENGINEER'S SEAL
ORIGINAL SIGNED BY S.R.J. COURNOYER 19/07/12

CONSULTANT DRAWING NUMBER
–

BID OPPORTUNITY: 619-2019
CONTRACT NUMBER: 5

Winnipeg

THE CITY OF WINNIPEG
WATER AND WASTE DEPARTMENT
ENGINEERING DIVISION

2018 SEWER MAIN RENEWALS
BY CIPP LINING
SPENCE STREET
MH CUMBERLAND (N-PL) TO
1ST MH N SARGENT AVENUE

SHEET 53 OF 57

CITY DRAWING NUMBER
12252

FILE PATH: R:\DRAWINGS\SEWER\2018 RENEWALS\RENEWALS & ASSOCIATED WORKS\CONTRACT 5\CONSTRUCTION DWGS\
FILE NAME: SPENCE ST.dwg