


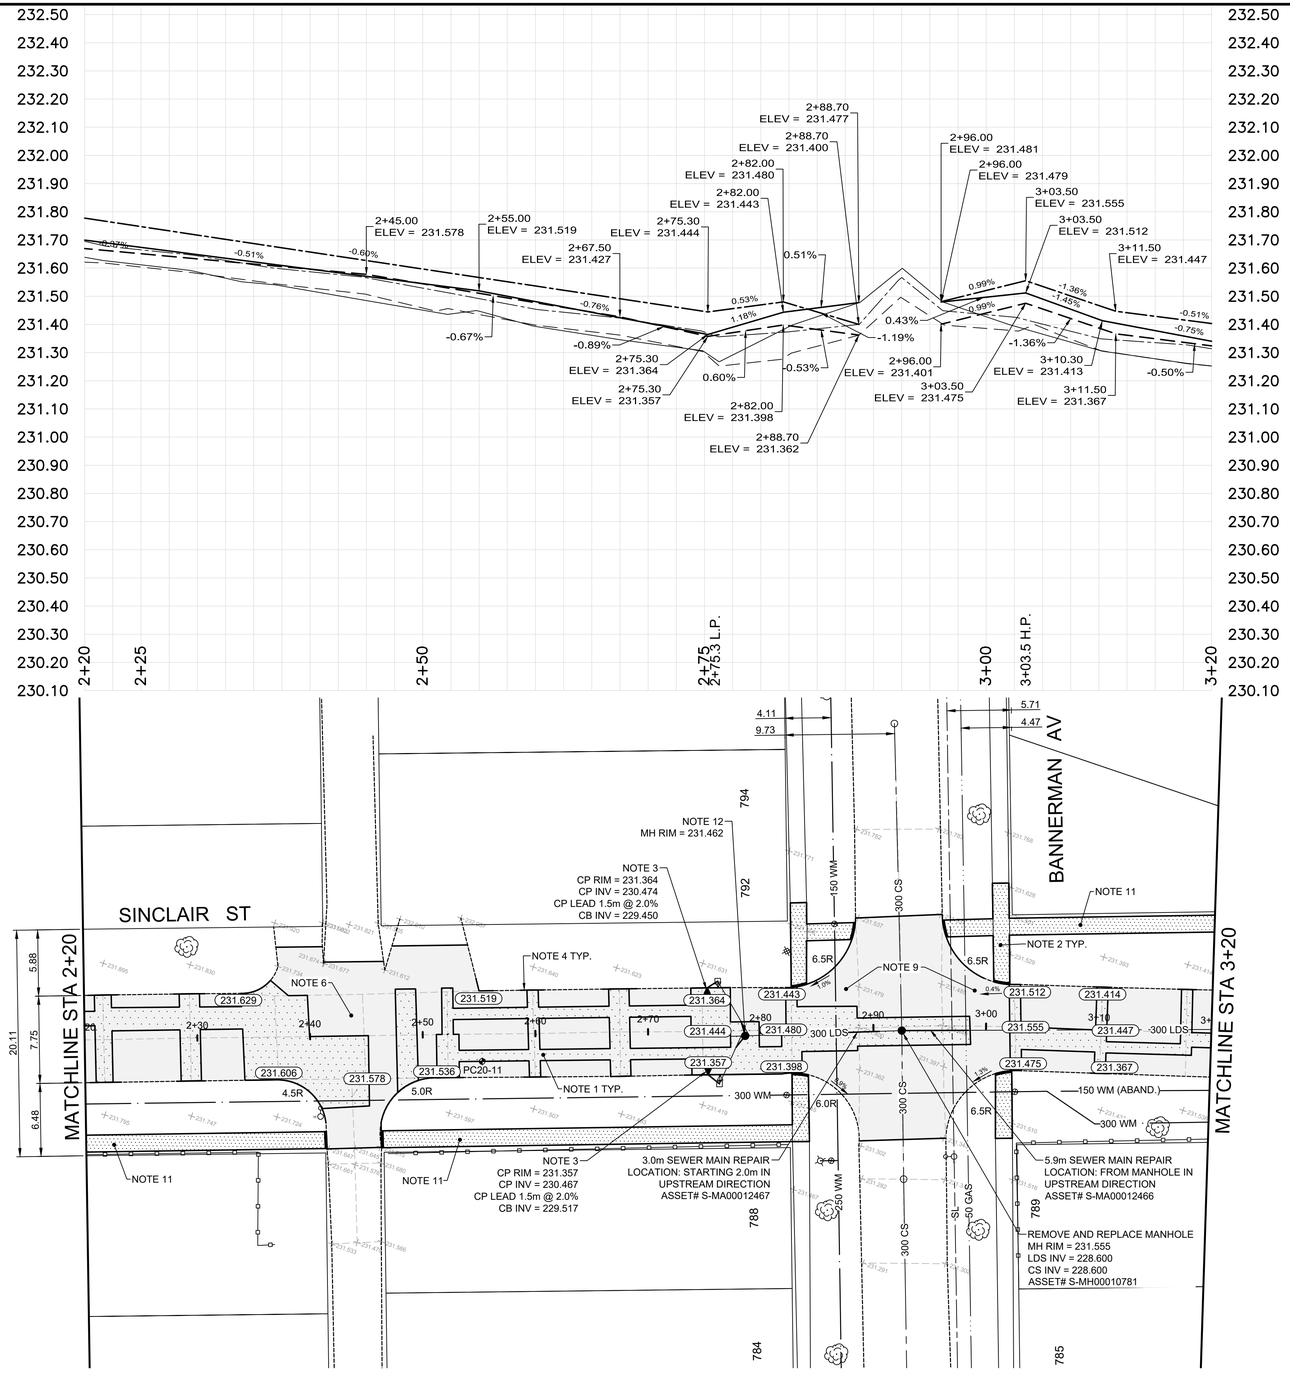


**CONSTRUCTION NOTES**

1. REMOVE EXISTING PAVEMENT AND CONSTRUCT NEW 150mm REINFORCED CONCRETE PAVEMENT
2. RECONSTRUCT NEW 100mm CONCRETE SIDEWALK (SD-228A)
3. ABANDON EXISTING CURB INLET AND INSTALL NEW CATCH PIT WITH CURB & GUTTER INLET FRAME & COVER (SD-023), CONNECT TO EXISTING CATCH BASIN AS PER CW2130
4. REMOVE EXISTING CURB AND CONSTRUCT NEW BARRIER CURB (SD-205) AND (SD-203A)
5. ADJUST EXISTING FRAME AND COVER
6. CONSTRUCT NEW ASPHALT OVERLAY 80mm (TYP.) TYPE 1A
7. REGRADE EXISTING PAVING STONES
8. REGRADE EXISTING PATIO BLOCKS
9. REMOVE EXISTING ASPHALT OVERLAY
10. REMOVE AND CONSTRUCT NEW CURB RAMP (SD-229D)
11. CONSTRUCT NEW 100mm CONCRETE SIDEWALK (SD-228A)
12. INSTALL NEW 1200 MANHOLE WITH FRAME AND SOLID COVER (SD-010, AP-006, AP-007) CONNECT TO EXISTING LAND DRAINAGE SEWER AS PER CW2130, CONNECT EXISTING CATCH BASIN LEADS TO NEW MANHOLE
13. REMOVE TREE
14. CONSTRUCT NEW MONOLITHIC CURB AND 1.8m SIDEWALK (SD-228B)
15. PRUNE EXISTING TREES AND SHRUBS (E.18)

**GENERAL NOTES**

A. PAVEMENT DIMENSIONS ARE TO BACK OF CURB
B. ALL CURB RADII UNDER 15.0m SHALL BE MODIFIED BARRIER CURB (SD-203B)
C. CURB REPLACEMENT AS DIRECTED BY CONTRACT ADMINISTRATOR
D. PAVEMENT REPAIRS SHOWN ARE ONLY A REPRESENTATIVE SAMPLE OF THE TENDERED QUANTITIES

PRELIMINARY
NOT TO BE USED FOR CONSTRUCTION

**METRIC**
WHOLE NUMBERS INDICATE MILLIMETERS
DECIMALIZED NUMBERS INDICATE METERS

TENDER NO. 5-2021

| EXISTING | LEGEND - PLAN | PROPOSED | EXISTING | LEGEND - PLAN | PROPOSED | EXISTING | LEGEND - PROFILE | PROPOSED |
|---|---|---|---|---|---|---|---|---|
| | HYDRANT | | | LDS/WWS | | | UTILITY BOX | |
| | VALVE | | | WATERMAIN | | | GUY WIRE ANCHOR | |
| | CURB STOP | | | GAS | | | WOOD FENCE | |
| | MANHOLE | | | TRAFFIC SIGNALS | | | BOLLARD | |
| | CATCH BASIN | | | HYDRO/STREET LIGHT | | | CONCRETE | |
| | CURB INLET / CATCH PIT | | | MTS/SHAW | | | CONCRETE SIDEWALK | |
| | HYDRO POLE | | | CURB RENEWAL | | | ASPHALT | |
| | LIGHT STANDARD | | | PROPERTY LINE | | EXISTING | LEGEND - PLAN | PROPOSED |
| | TRAFFIC SIGNAL POLE | | | RAMP CURB | | | WEST GUTTER | |
| | SURVEY BAR | | 231.000 | ELEVATIONS | 31.000 | | CENTER LINE | |
| | GEODETIC BENCH MARK | | | TREE | | | EAST GUTTER | |

LOCATION APPROVED
UNDERGROUND STRUCTURES

SUPR, U/G STRUCTURES COMMITTEE — DATE

NOTE:
LOCATION OF UNDERGROUND STRUCTURES AS SHOWN ARE BASED ON THE BEST INFORMATION AVAILABLE. BUT NO GUARANTEE IS GIVEN THAT ALL EXISTING UTILITIES ARE SHOWN OR THAT THE GIVEN LOCATIONS ARE EXACT. CONFIRMATION OF EXISTENCE AND EXACT LOCATION OF ALL SERVICES MUST BE OBTAINED FROM THE INDIVIDUAL UTILITIES BEFORE PROCEEDING WITH CONSTRUCTION.

B.M. IB @ SW SINCLAIR ST & INKSTER BLVD
ELEV. 231.235

| NO. | REVISIONS | DATE | BY |
|---|---|---|---|
| 2. | SUBMIT FOR TENDER | 19/03/21 | J.W. |
| 1. | SUBMIT FOR PLAN APPROVAL | 25/01/21 | J.W. |

ENGINEERING DIVISION
TECHNOLOGY SERVICES BRANCH
106 - 1155 PACIFIC AVE

| | | | |
|---|---|---|---|
| DESIGNED BY | J.W. | CHECKED BY | G.K. |
| DRAWN BY | J.W. | APPROVED BY | |
| HOR. SCALE: | 1 : 250 | | |
| VERTICAL: | 1 : 10 | | |
| DATE | 2021/03/23 | | |

ENGINEER'S SEAL

Winnipeg
THE CITY OF WINNIPEG
PUBLIC WORKS DEPARTMENT

SINCLAIR STREET
FROM MACHRAY AVE TO INKSTER BLVD
ASPHALT OVERLAY AND ASSOCIATED WORKS
FROM STA. 2+20 TO STA. 3+20

CITY DRAWING NUMBER
SE - 21 - 61
SHEET 2 OF 24

2