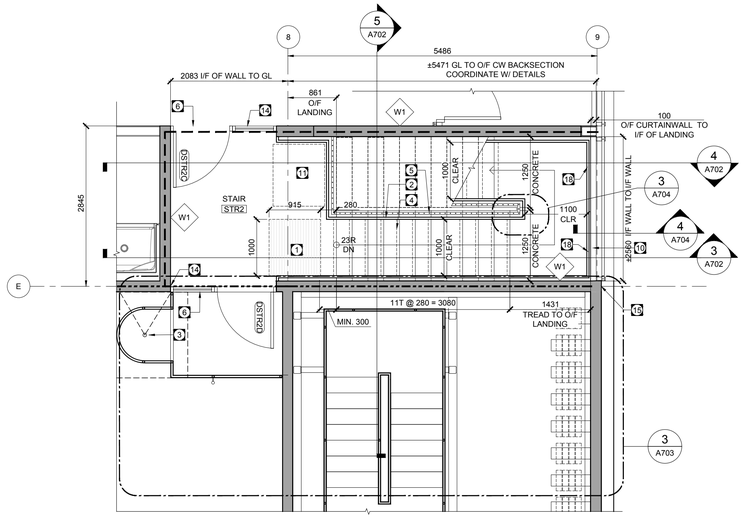

2 A702 STAIR 2 SECOND FLOOR
1:50

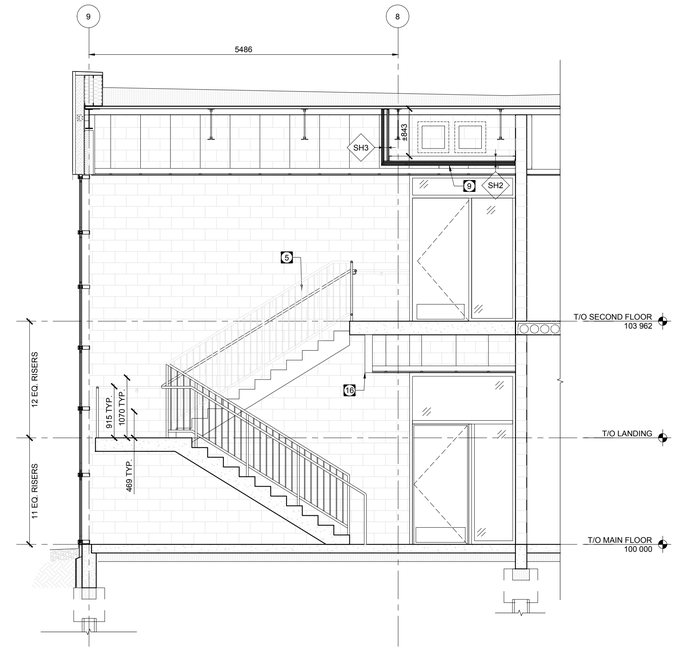

4 A702 STAIR 2 SECTION
1:50

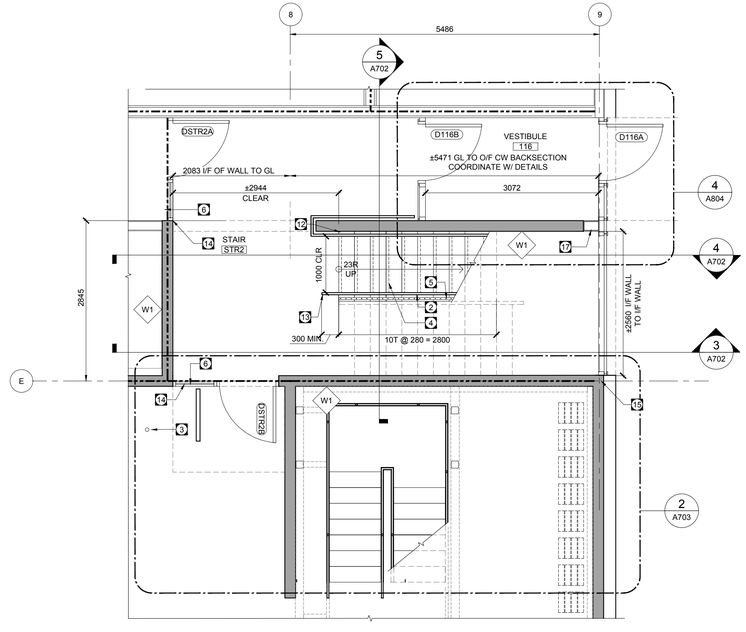

1 A702 STAIR 2 MAIN FLOOR
1:50

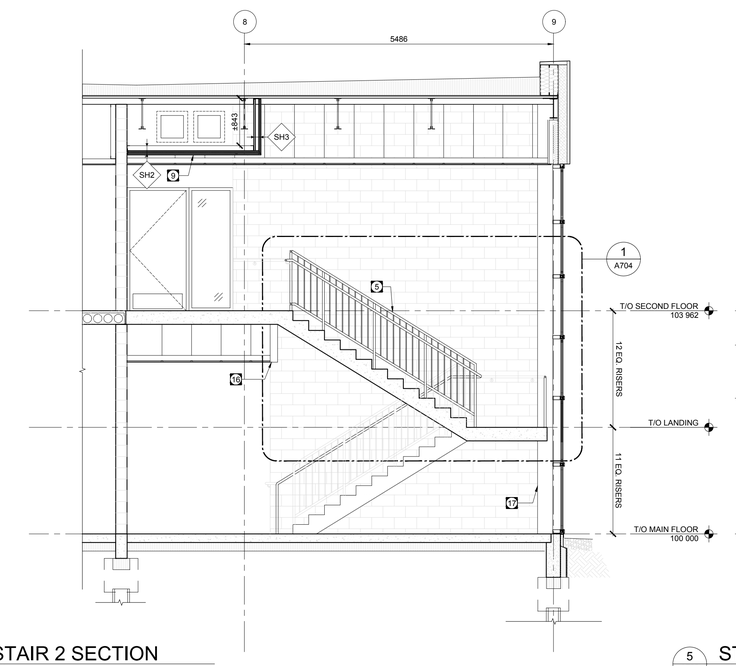

3 A702 STAIR 2 SECTION
1:50

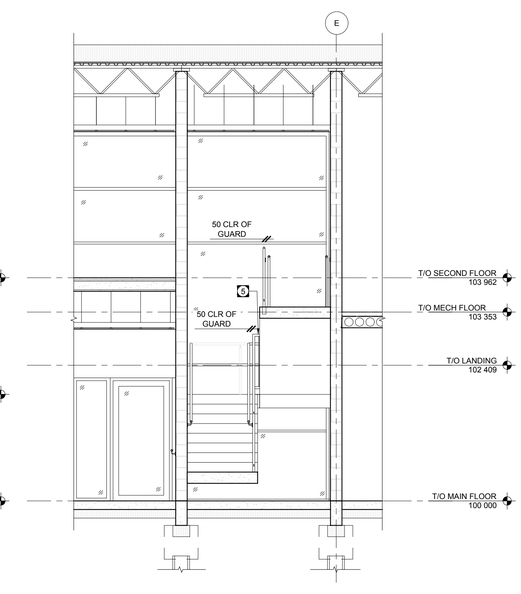

5 A702 STAIR 2 SECTION
1:50

GENERAL NOTES

1. ALL GUARDS, RAILINGS, AND SUPPORTS ARE SHOWN TO DEMONSTRATE INTENT ONLY. ALL GUARDS, RAILINGS, AND SUPPORTS TO BE ENGINEERED AND SUBMITTED UNDER SEAL BY THE CONTRACTOR.
2. ALL EXPOSED METAL FINISHES AT EXIT STAIRS TO RECEIVE PAINT FINISH.
3. COORDINATE STAIR SUPPORTS AND FRAMING WITH STRUCTURAL DRAWINGS
4. ALL HANDRAIL POSTS BASES TO BE CONCEALED. REFER TO DETAILS.

KEYNOTES

1. DETECTABLE WARNING SURFACE. 915MM DEEP X WIDTH OF STAIR TREAD. LOCATE ONE TREAD DEPTH BACK FROM RISER - TYPICAL.
2. CONTINUOUS HANDRAIL C/W SUPPORT CONNECTIONS TO MAINTAIN MIN. CLR. DIM. AS NOTED IN ENLARGED PLAN.
3. FIREPOLE
4. DETECTABLE WARNING STRIP AT LEADING EDGE OF ALL LANDINGS AND RISERS - TYP. REFER TO DETAILS.
5. GUARDRAIL TYP. ROUND PICKET.
6. FIRE RATED GLASS
7. ALIGN FINISH FACE OF WALL
8. MOP SINK
9. HORIZONTAL RATED SHAFT WALL THROUGH STAIR
10. EDGE OF LANDING
11. AREAS OF RESCUE ASSISTANCE
12. ALIGN TREAD WITH EDGE OF WALL AS SHOWN
13. RETURN HANDRAIL TO FLOOR
14. ALIGN GLAZING ASSEMBLY WITH WALL AS SHOWN
15. CENTER CMU WALL ON GRID E
16. GYPSUM BULKHEAD
17. GYPSUM COVERED COLUMN
18. HANDRAIL POST ONLY AT GLAZING

Cibinel
Architecture Ltd
560 ACADEMY ROAD WINNIPEG MB R3N 0E3
T. 204 989 8910

ARCHITECT

NO.	DATE	REVISION / ISSUANCE
00	2023.02.03	ISSUED FOR CONSTRUCTION

Seal

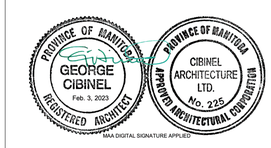

Project
WFPS STATION 9

1083 AUTUMNWOOD DRIVE

Sheet Title
STAIR S-2

Project No.
2150

Sheet
A702