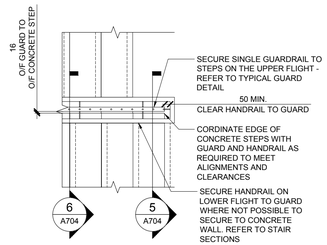

GUARD PLAN DETAIL STAIR 1

2 A704 1:25

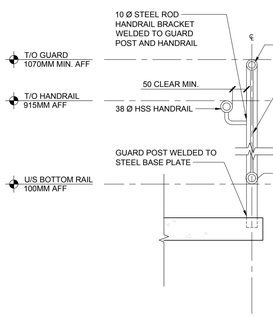

GUARD DETAIL STAIR 2

4 A704 1:10

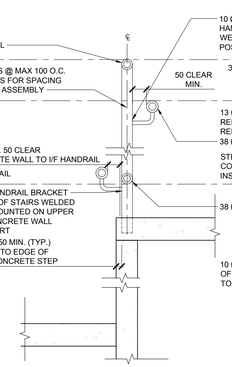

GUARD DETAIL - STAIR 1 NEAR LANDING

5 A704 1:10

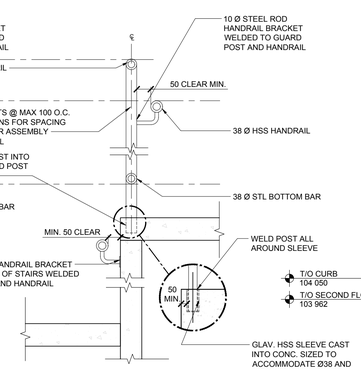

GUARD DETAIL - STAIR 1 NEAR MAIN FLOOR

6 A704 1:10

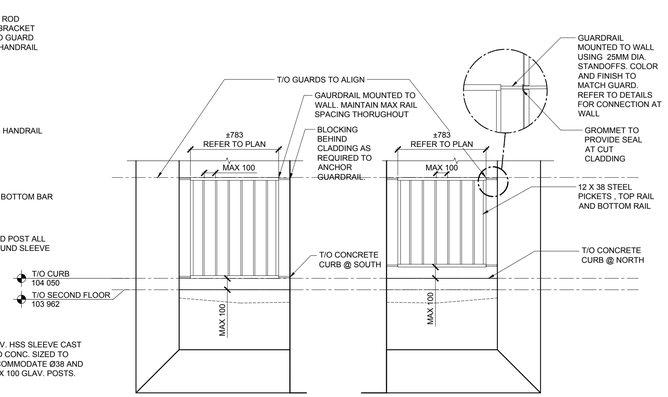

GUARD @ OUTDOOR AREA (SOUTH ELEVATION)

8 A704 1:25

GUARD @ OUTDOOR AREA (NORTH ELEVATION)

9 A704 1:25

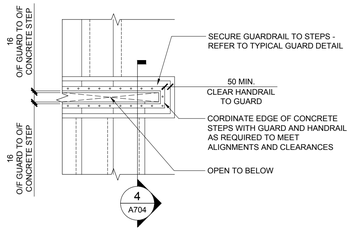

GUARD PLAN DETAIL STAIR 2

3 A704 1:25

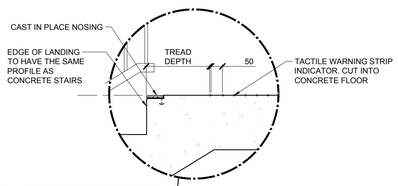

LANDING DETAIL TYPICAL

1.2 A704 1:10

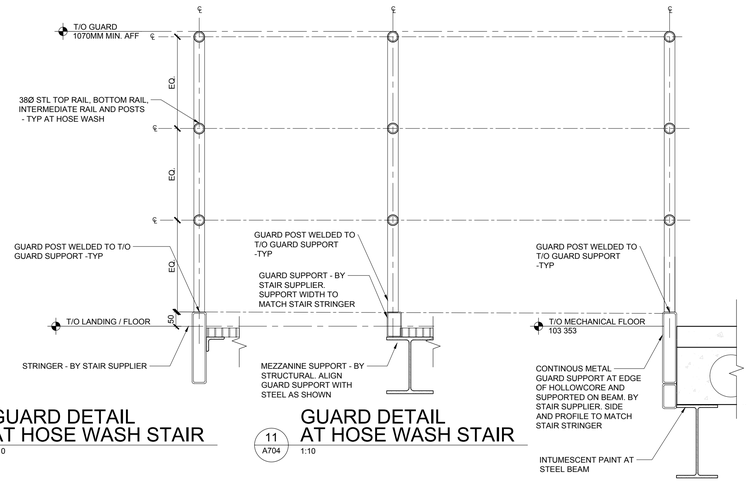

GUARD DETAIL AT HOSE WASH STAIR

10 A704 1:10

GUARD DETAIL AT HOSE WASH STAIR

11 A704 1:10

HOSE WASH @ SECOND FLOOR MEZZANINE

12 A511 1:10

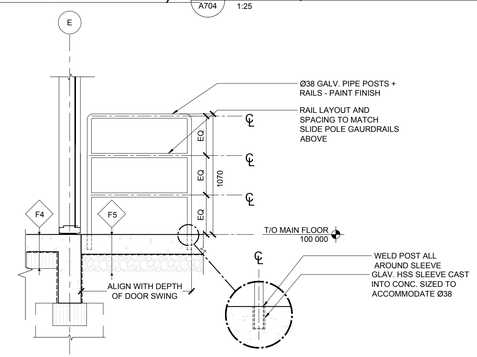

GUARD DETAIL @ STAIR DOOR

7 A704 1:25

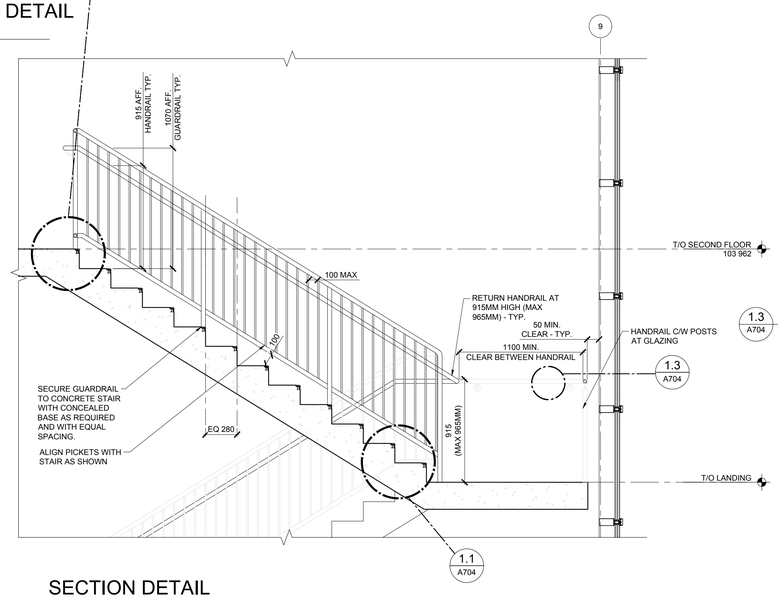

SECTION DETAIL EXIT STAIR - TYP.

1 A704 1:25

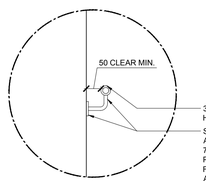

HANDRAIL BRACKET DETAIL TYPICAL

1.3 A704 1:10

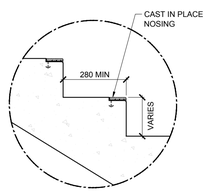

CONCRETE STAIR DETAIL - TYPICAL

1.1 A704 1:10

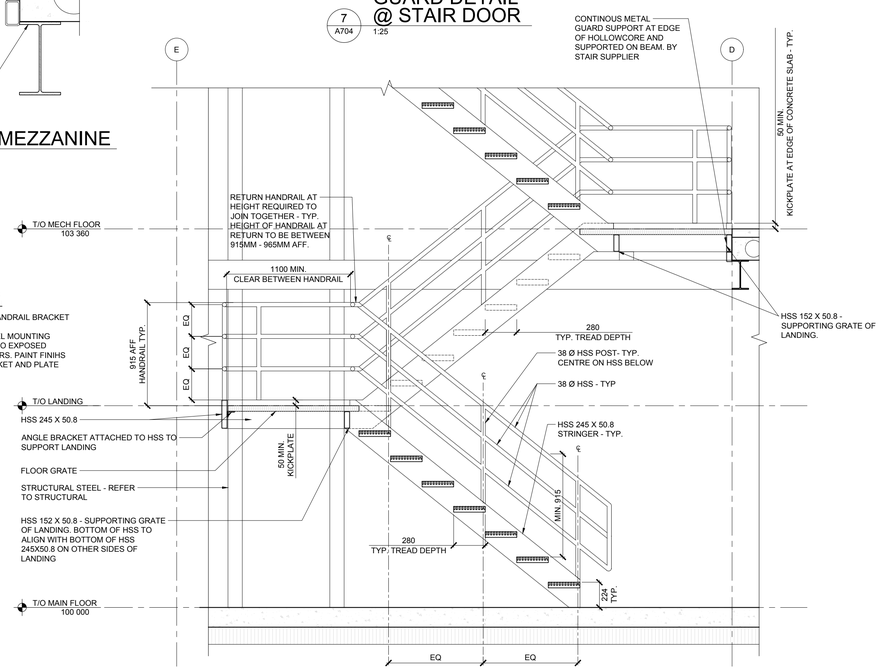

SECTION DETAIL HOSE WASH STAIR

10 A704 1:25

Cibinel Architecture Ltd

560 ACADEMY ROAD WINNIPEG MB R3N 0E3
T. 204 989 8910

ARCHITECT

NO.	DATE	REVISION / ISSUANCE
00	2023.02.03	ISSUED FOR CONSTRUCTION

Seal

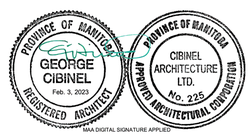

Project

WFPS STATION 9

1083 AUTUMNWOOD DRIVE

Sheet Title

STAIR DETAILS & MISC. METAL DETAILS

Project No. 2150

Sheet A704

CIBINEL - Arch D - 24" X 36"