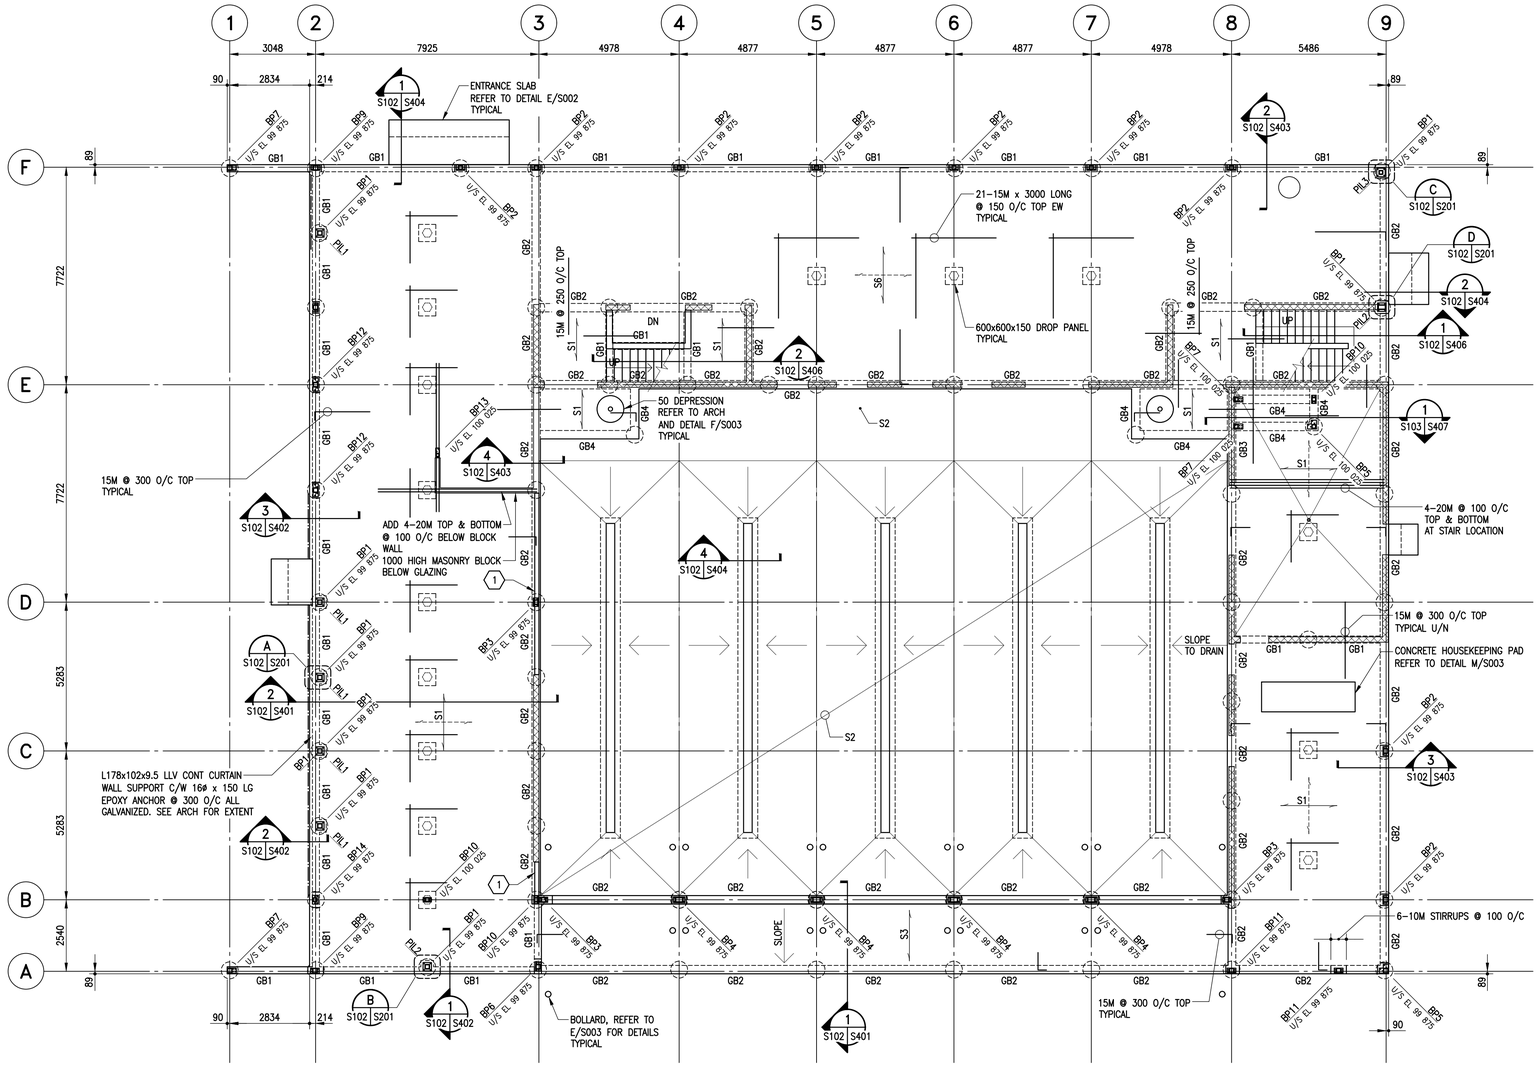

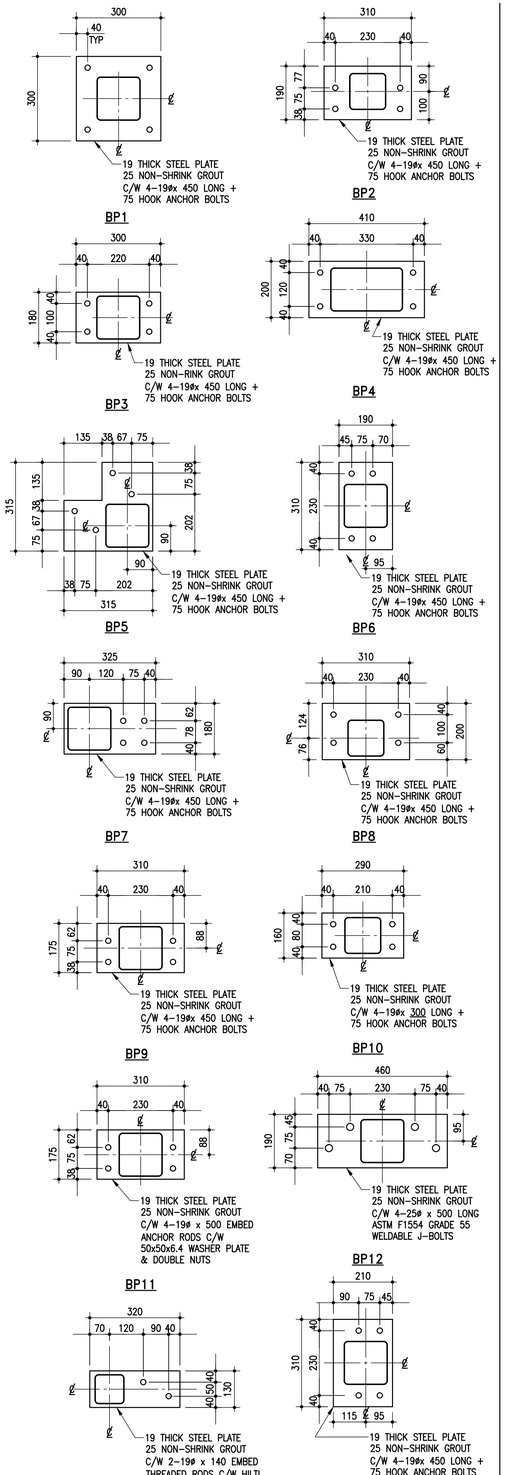

MAIN FLOOR FRAMING PLAN

1 : 100

- DESIGN DEAD LOAD = SELF WEIGHT + 1.5 kPa
- DESIGN LIVE LOAD = 4.8 kPa (BUILDING)
  12.0 kPa (APRON)
- REFER TO DRAWING SERIES S00X FOR GENERAL NOTES, DETAILS & SCHEDULES.
- T/O MAIN FLOOR EL 100 000.

SLAB REINFORCING

TUL/BLL (TOP UPPER LAYER/BOTTOM LOWER LAYER)

TLL/BUL (TOP LOWER LAYER/BOTTOM UPPER LAYER)

MAIN FLOOR FRAMING PLAN KEYNOTES:

1. 100± HIGH CONC CURB R/W 2-15M HORIZONTAL TOP + 10M U-BARS @ 300 O/C MAX BELOW GLAZING. ALIGN EXTENTS WITH CURTAIN WALL ASSEMBLY.

ENGINEERS GEOSCIENTISTS MANITOBA
Certificate of Authorization
Crosier Kilgour & Partners Ltd.
No. 235

Cibinel Architecture Ltd
560 ACADEMY ROAD WINNIPEG MB R3N 0E3
T. 204 989 8910

ARCHITECT

300-275 Carlton Street
Winnipeg, Manitoba R3C 5R6
T 204. 943. 7501
F 204. 943. 7507

2022-0020

Crosier Kilgour & Partners Ltd.
CONSULTING STRUCTURAL ENGINEERS

NO.	DATE	REVISION / ISSUANCE
00	2023.02.03	ISSUED FOR CONSTRUCTION

Seal

PROVINCE OF MANITOBA
BERVANAKIS
Member
38311
2023-02-02
REGISTERED PROFESSIONAL ENGINEER

Project
WFPS STATION 9

1083 AUTUMNWOOD DRIVE

Sheet Title
MAIN FLOOR FRAMING PLAN

Project No. 2150

Sheet S102

CIBINEL - Arch D - 24" X 36"