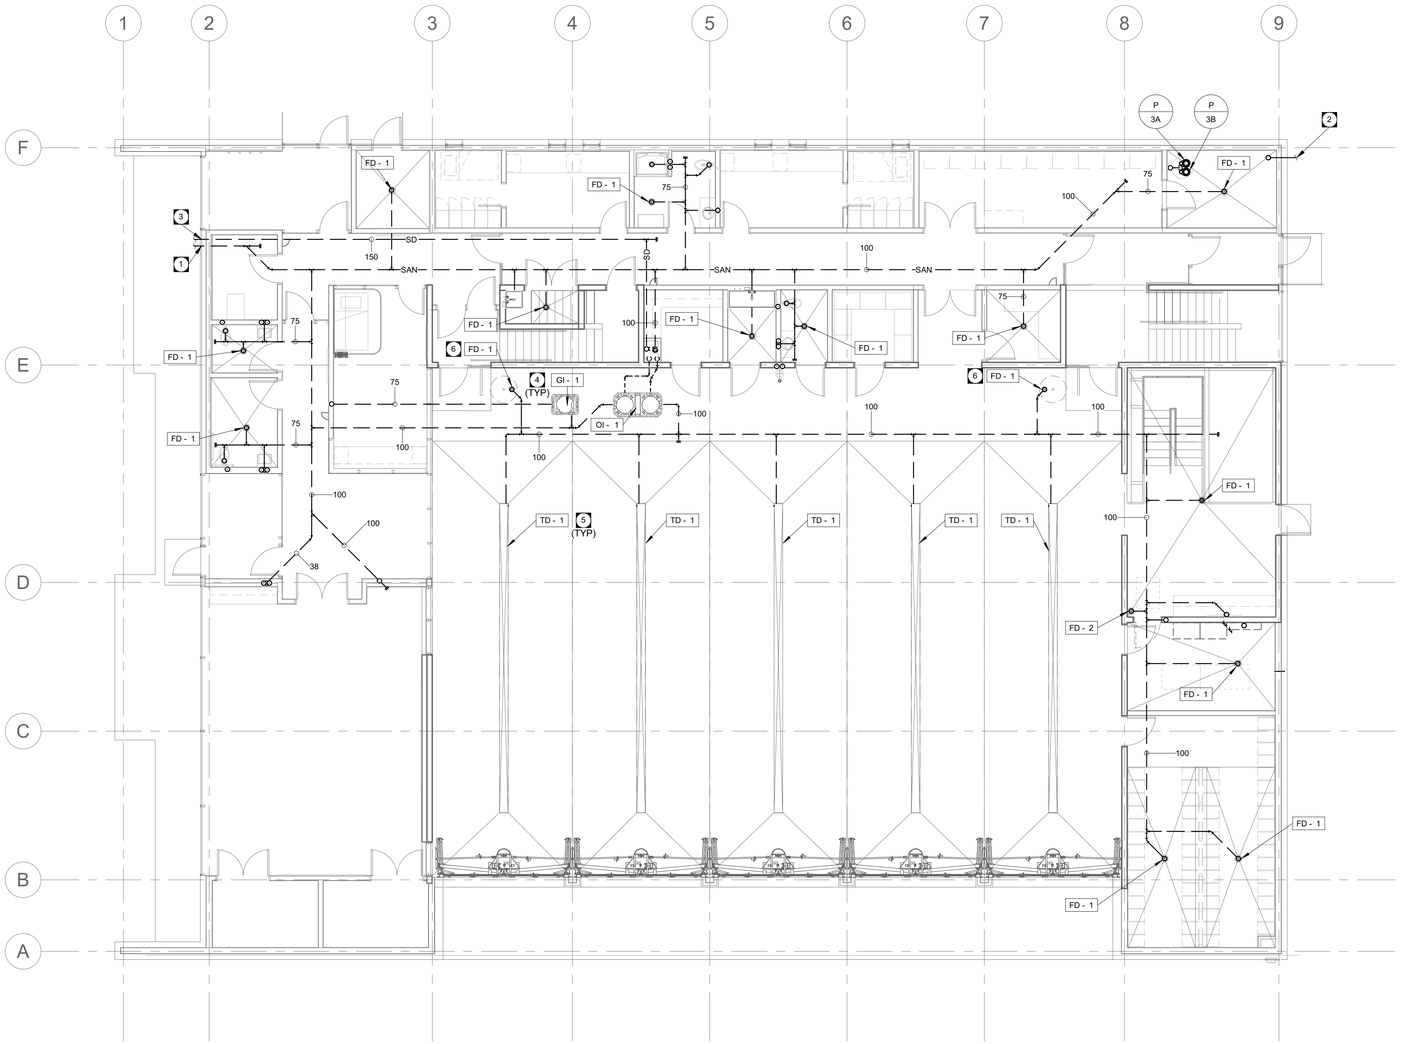

1 / MP2.0 MAIN FLOOR PLAN - PLUMBING
SCALE: 1 : 100

KEY NOTES

1. 150MM SANITARY SERVICE. REFER TO CIVIL FOR CONTINUATION.
2. 150MM COMBINED WATER SERVICE. REFER TO CIVIL FOR CONTINUATION.
3. 100MM STORM WATER SERVICE. REFER TO CIVIL FOR CONTINUATION.
4. LOCATE INTERCEPTORS ALIGNED AND POSITIONED AS SHOWN TO AVOID PATH OF TRAVEL BETWEEN FIRE POLE AND TRUCKS.
5. PROVIDE TRENCH FLOOR DRAIN WITH HEAVY DUTY STEEL GRATE ACCORDING TO SPECIFICATIONS.
6. PROVIDE FLOOR DRAIN IN DEPRESSED FLOOR AREA UNDER FIRE POLE MAT.

Cibinel Architecture Ltd
560 ACADEMY ROAD WINNIPEG MB R3N 0E3
T. 204 989 8910

ARCHITECT

epp siepman engineering
400 - 136 Market Avenue
Winnipeg, MB R3B 0P4
T 204 453 1080

CONSULTANT

N

ENGINEERS GEOSCIENTISTS MANITOBA
Certificate of Authorization
Epp Siepman Engineering Inc.
No. 4035

This is a print of a document that has been electronically authenticated with technology authorized by the Engineers Geoscientists Manitoba. The original is in electronic form.

NO.	DATE	REVISION / ISSUANCE
0	2023.02.03	ISSUED FOR CONSTRUCTION

Seal

PROVINCE OF MANITOBA
D. A. SIEPMAN
Member
23527
23-02-03
REGISTERED PROFESSIONAL ENGINEER

Project
WFPS STATION 9

1083 AUTUMNWOOD DRIVE

Sheet Title
MAIN FLOOR BELOW GRADE - PLUMBING PLAN

Project No. 22028

Sheet MP2.0

CIBINEL - Arch D - 24" X 36"