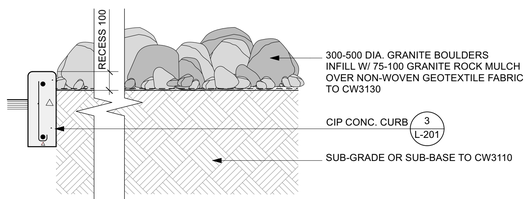

1 L-203 ROCK MULCH
Scale: 1:15

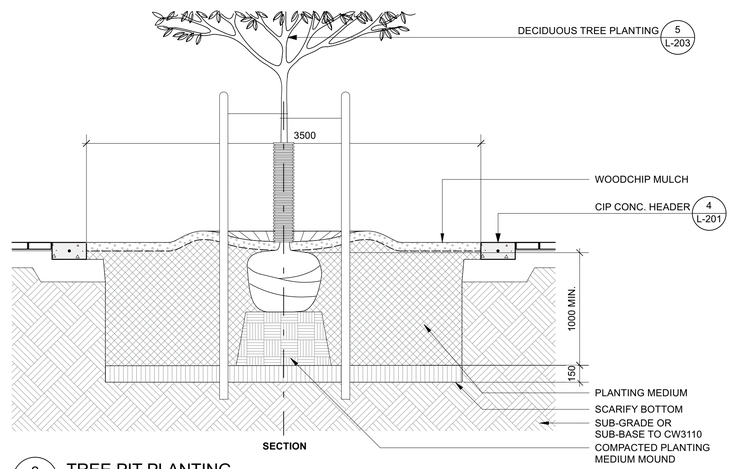

2 L-203 TREE PIT PLANTING
Scale: 1:25

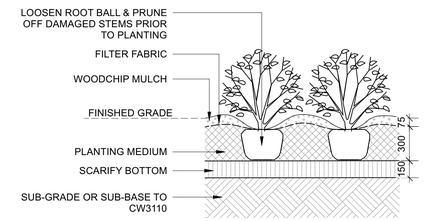

3 L-203 SHRUB PLANTING
Scale: 1:25

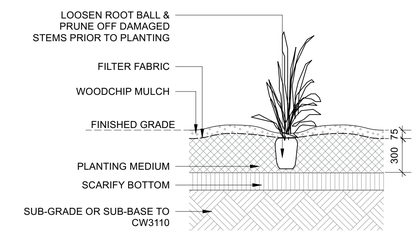

4 L-203 PERENNIAL PLANTING
Scale: 1:25

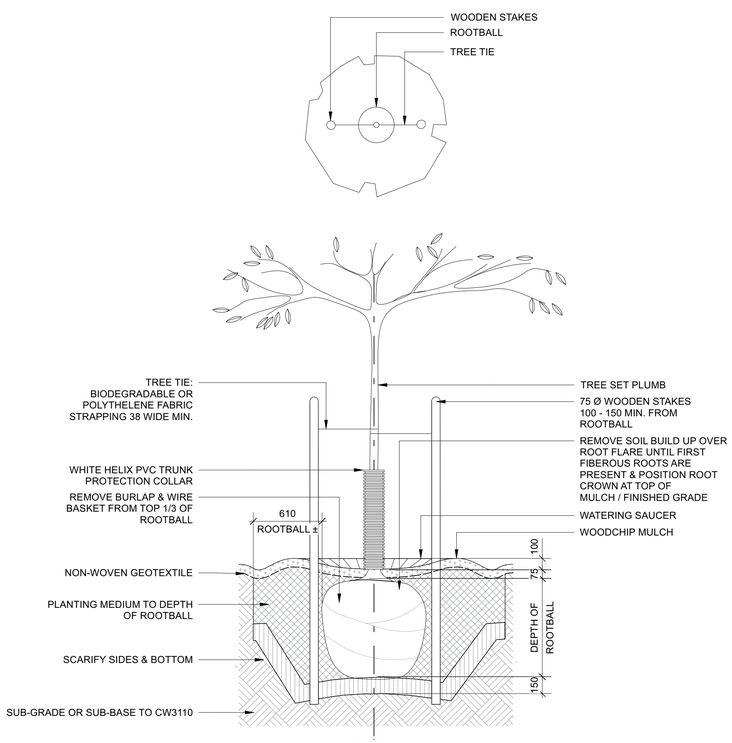

5 L-203 DECIDUOUS TREE PLANTING
Scale: 1:25

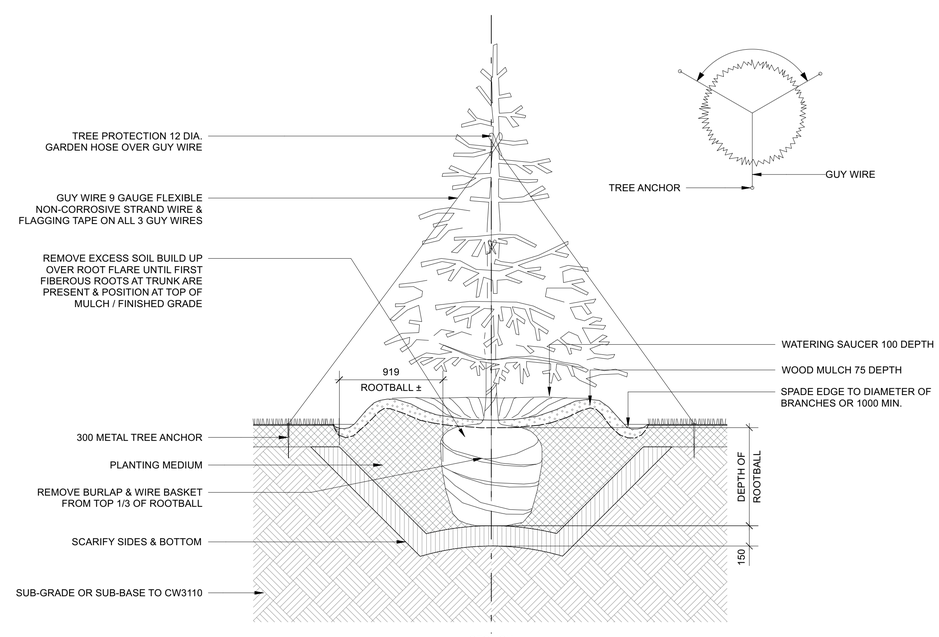

6 L-203 CONIFEROUS TREE PLANTING
Scale: 1:25

Cibinel Architecture Ltd
560 ACADEMY ROAD WINNIPEG MB R3N 0E3
T. 204 989 8910
ARCHITECT

HTFC PLANNING & DESIGN
500-115 Bannatyne Avenue East Winnipeg, MB R3B 0R3
PHONE 204 944 9907 WEB htfc.ca
CONSULTANT

NO.	DATE	REVISION / ISSUANCE
00	2023.02.03	ISSUED FOR CONSTRUCTION

Seal

Project
WFPS STATION 9
1083 AUTUMNWOOD DRIVE

Sheet Title
DETAILS 3

Project No. 2150

Sheet L-203

CIBINEL - Arch D - 24" X 36"