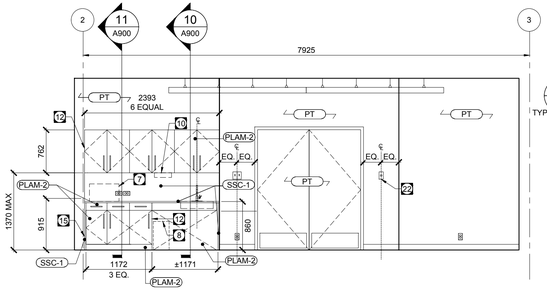

1 A602 TRAINING CLASSROOM 1:50

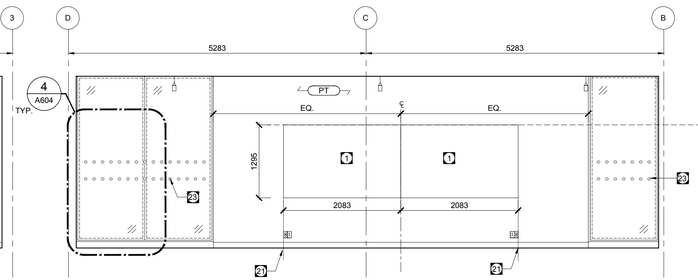

2 A602 TRAINING CLASSROOM 1:50

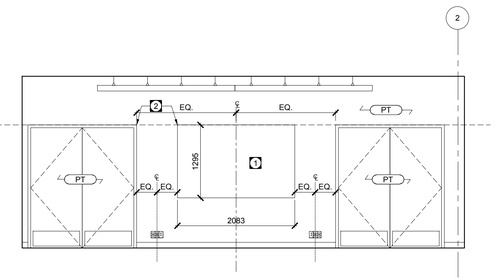

3 A602 TRAINING CLASSROOM 1:50

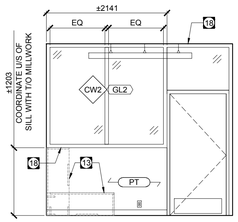

4 A602 INTERIOR ELEVATION FLOOR WATCH 1:50

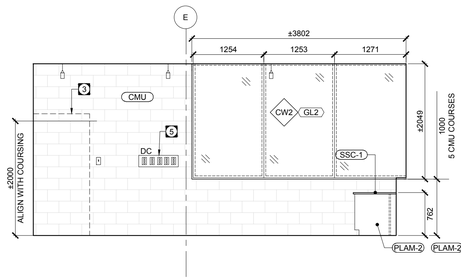

5 A602 INTERIOR ELEVATION FLOOR WATCH 1:50

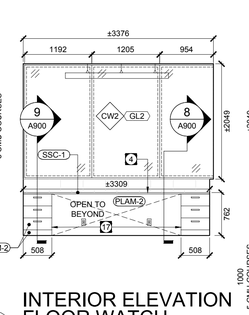

6 A602 INTERIOR ELEVATION FLOOR WATCH 1:50

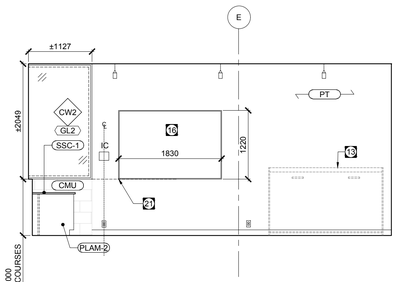

7 A602 INTERIOR ELEVATION FLOOR WATCH 1:50

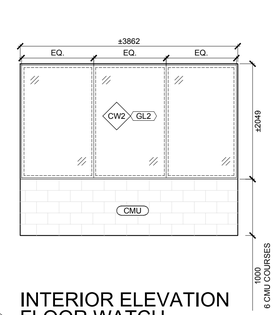

8 A602 INTERIOR ELEVATION FLOOR WATCH 1:50

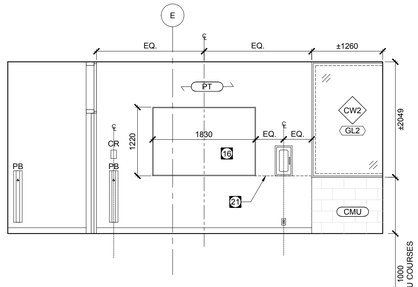

9 A602 INTERIOR ELEVATION CORRIDOR 1:50

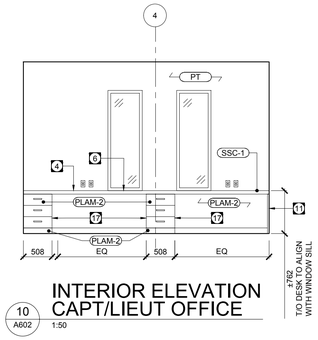

10 A602 INTERIOR ELEVATION CAPT/LIEUT OFFICE 1:50

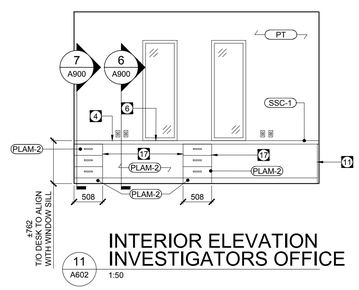

11 A602 INTERIOR ELEVATION INVESTIGATORS OFFICE 1:50

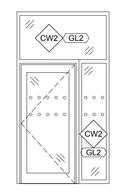

12 A602 INTERIOR ELEVATION ELEVATOR LOBBY 106 1:50

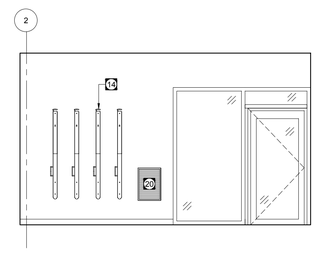

13 A602 INTERIOR ELEVATION VEST 107 NORTH ELEV. 1:50

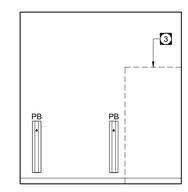

14 A602 INTERIOR ELEVATION VEST 107 EAST ELEV. 1:50

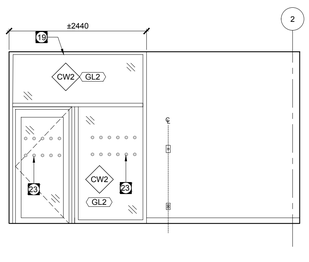

15 A602 INTERIOR ELEVATION VEST 107 SOUTH ELEV. 1:50

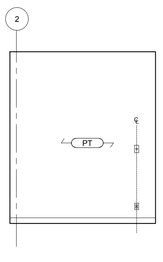

16 A602 INTERIOR ELEVATION VESTIBULE 100 1:50

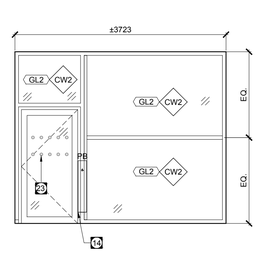

17 A602 INTERIOR ELEVATION LOBBY 101 1:50

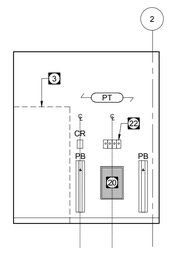

18 A602 INTERIOR ELEVATION VESTIBULE 100 1:50

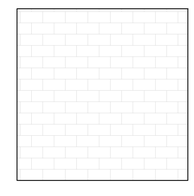

19 A602 INTERIOR ELEVATION VESTIBULE 116 1:50

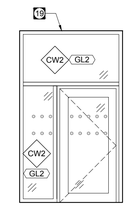

20 A602 INTERIOR ELEVATION VESTIBULE 116 1:50

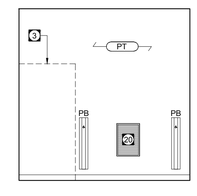

21 A602 INTERIOR ELEVATION VESTIBULE 116 1:50

GENERAL NOTES

1. STEEL STUD HEADER REQUIRED AT ALL INTERIOR CURTAINWALL. COORDINATE PERFORMANCE REQUIREMENTS WITH SPECIFICATION.
2. REFER TO ACCESSORY MOUNTING HEIGHT SCHEDULE SECTION 10 06 22
3. REFER TO REFLECTED CEILING PLANS FOR ALIGNMENT AND POSITION OF LIGHT FIXTURES

KEYNOTES

1. WHITEBOARD
2. ALIGN WITH T/O DOOR FRAME
3. OUTLINE OF OPEN DOOR
4. MILLWORK DESK
5. DOOR CONTROLS FOR APPARATUS DOORS. PROVIDE CONCEALED WIRING IN CMU WALLS TO CONTROLS. ALIGN CONTROLS AS SHOWN
6. MILLWORK DESK TO FIT UNDER THE WINDOW SILL
7. COUNTER MOUNTED MICROWAVE
8. UNDERCOUNTER GARBAGE AND RECYCLING BIN
9. ALIGN O/F OF MILLWORK WITH GRIDLINE AS SHOWN.
10. PAPER TOWEL ROLL DISPENSER MOUNTED TO UNDERSIDE OF UPPERS
11. GABEL END
12. PROVIDE END PANEL TO MATCH REST OF FINISH MATERIAL OF MILLWORK AT SIDE OF EXPOSED UPPER AND LOWER CABINET
13. FOLD DOWN MURPHY BED
14. BIKE RACKS - MOUNT AS PER MANUFACTURES INSTRUCTIONS. PROVIDE PLYWOOD BACKING AS REQUIRED.
15. WATERFALL EDGE AT COUNTERTOP
16. TACKBOARD
17. EXPOSED GABLE END OF CABINET TO BE FINISHED IN SAME MATERIAL AS FINISH FACE OF CABINET
18. STEEL STUD BEAM AT TOP AND BOTTOM OF CURTAINWALL TO BE DESIGN BY STEEL STUD CONTRACTOR FOR CURTAINWALL HEAD SUPPORT.
19. STEEL STUD BEAM AT TOP OF CURTAINWALL TO BE DESIGN BY STEEL STUD CONTRACTOR FOR CURTAINWALL HEAD SUPPORT.
20. FORCE FLOW HEATER
21. ALIGN
22. PA SYSTEM PAGING STATION. REFER TO ELECTRICAL
23. WARNING DECALS
24. MOUNT AUTOMATIC DOOR PUSH BUTTON TO CURTAINWALL MULLIONS AS SHOWN. ALL WIRING TO BE CONCEALED IN CURTAINWALL BACKSECTIONS.

Cibinel Architecture Ltd
560 ACADEMY ROAD WINNIPEG MB R3N 0E3
T. 204 989 8910
ARCHITECT

NO.	DATE	REVISION / ISSUANCE
00	2023.02.03	ISSUED FOR CONSTRUCTION

Seal

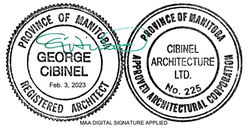

Project

WFPS STATION 9

1083 AUTUMNWOOD DRIVE

Sheet Title

INTERIOR ELEVATIONS

Project No. 2150

Sheet A602

CIBINEL - Arch D - 24" X 36"