GENERAL NOTES

1. ALL GUARDS, RAILINGS, AND SUPPORTS ARE SHOWN TO DEMONSTRATE INTENT ONLY. ALL GUARDS, RAILINGS, AND SUPPORTS TO BE ENGINEERED AND SUBMITTED UNDER SEAL BY THE CONTRACTOR.
2. ALL EXPOSED METAL FINISHES AT EXIT STAIRS TO RECEIVE PAINT FINISH WITH THE EXCEPTION OF FLOOR GRATES
3. COORDINATE STAIR SUPPORTS AND FRAMING WITH STRUCTURAL DRAWINGS
4. DESIGN OF GUARD AT SECOND FLOOR FIRE POLE LANDING AT EAST AND WEST TO MATCH.

KEYNOTES

1. SHAFT WALL WITHIN CEILING CAVITY - REFER TO DETAILS
2. HANDRAIL/GUARDRAIL TYP.
3. PLATFORM HANGER - REFER TO STRUCTURAL. COORDINATE LOCATION OF POST WITH HANGER
4. BEAM BEYOND - REFER TO STRUCTURAL
5. EXTEND STEEL GRATE TO FACE OF CONCRETE. PROVIDE METAL POUR STOP AT EDGE OF CONCRETE
6. METAL STAIR ASSEMBLY
7. FIREPOLE SUPPORT. REFER TO STRUCTURAL
8. MOVABLE STEEL BEAM FOR HOIST PULLEY AT HOSE WASH C/W ELECTRIC HOIST - REFER TO STRUCTURAL
9. STATIONARY STEEL BEAM FOR HOIST PULLEY AT HOSE WASH - REFER TO STRUCTURAL
10. HOIST PULLEY
11. HOSE WASH PEGS AND HOSES BELOW
12. GUARD. REFER TO DETAILS
13. MECHANICAL PIPING . RUN AT HIGH LEVEL AND MAINTAIN CLEARANCE AT STAIR

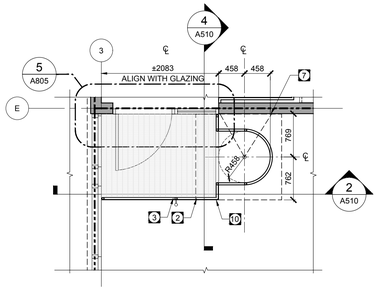

1 A703 WEST FIREPOLE SECOND FLOOR ENLARGED PLAN
1:50

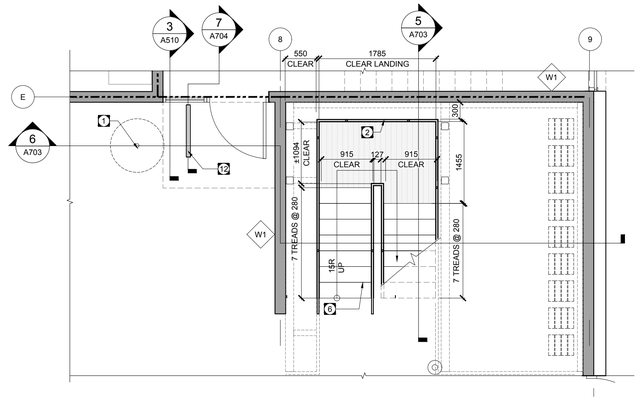

2 A703 HOSE WASH STAIR AND EAST FIREPOLE MAIN FLOOR ENLARGED PLAN
1:50

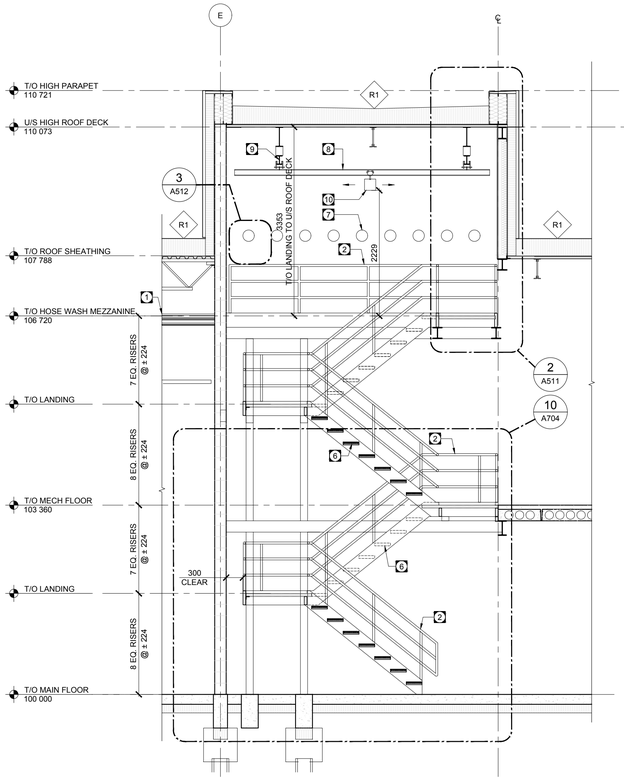

5 A703 HOSE WASH STAIR SECTION
1:50

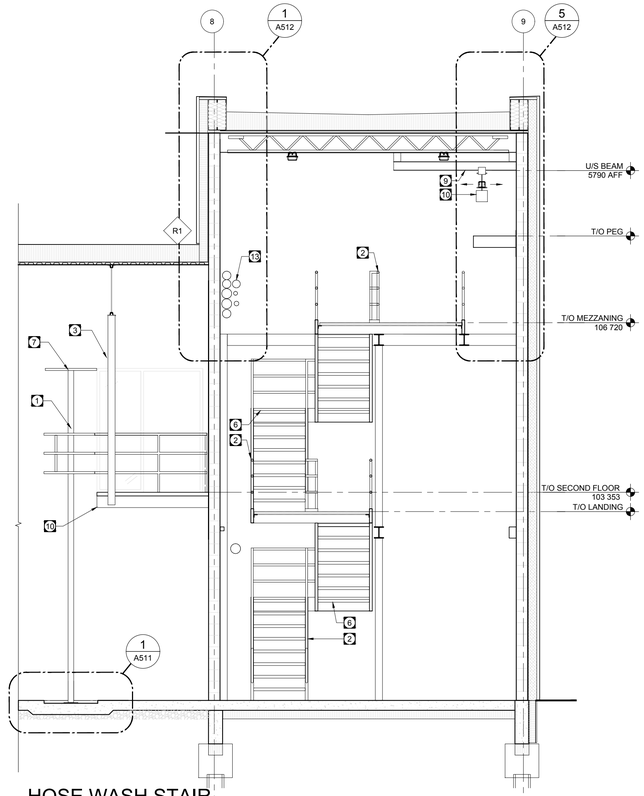

6 A703 HOSE WASH STAIR MAIN FLOOR ENLARGED PLAN
1:50

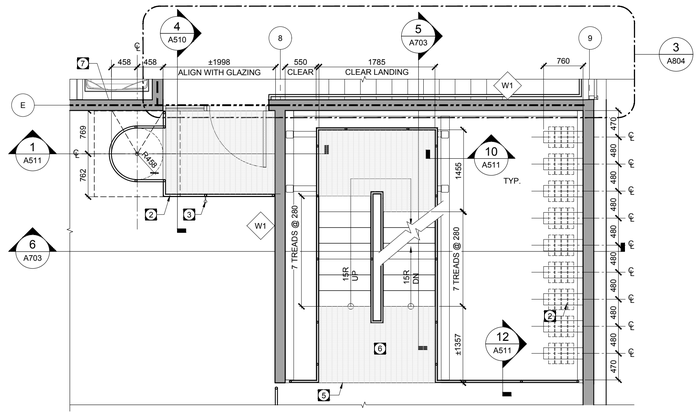

3 A703 HOSE WASH STAIR AND EAST FIREPOLE SECOND FLOOR ENLARGED PLAN
1:50

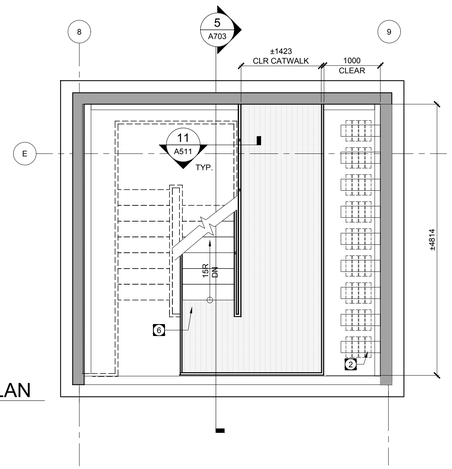

4 A703 HOSE WASH STAIR MEZZANINE ENLARGED PLAN
1:50

Cibinel Architecture Ltd
560 ACADEMY ROAD WINNIPEG MB R3N 0E3
T. 204 989 8910

ARCHITECT

NO.	DATE	REVISION / ISSUANCE
00	2023.02.03	ISSUED FOR CONSTRUCTION

Seal

PROVINCE OF MANITOBA GEORGE CIBINEL Feb. 3, 2023 REGISTERED ARCHITECT
PROVINCE OF MANITOBA CIBINEL ARCHITECTURE LTD. No. 225 APPROVED ARCHITECTURAL CORPORATION
MAA DIGITAL SIGNATURE APPLIED

Project

WFPS STATION 9

1083 AUTUMNWOOD DRIVE

Sheet Title

HOSE WASH STAIR

Project No. 2150

Sheet A703

CIBINEL - Arch D - 24" X 36"