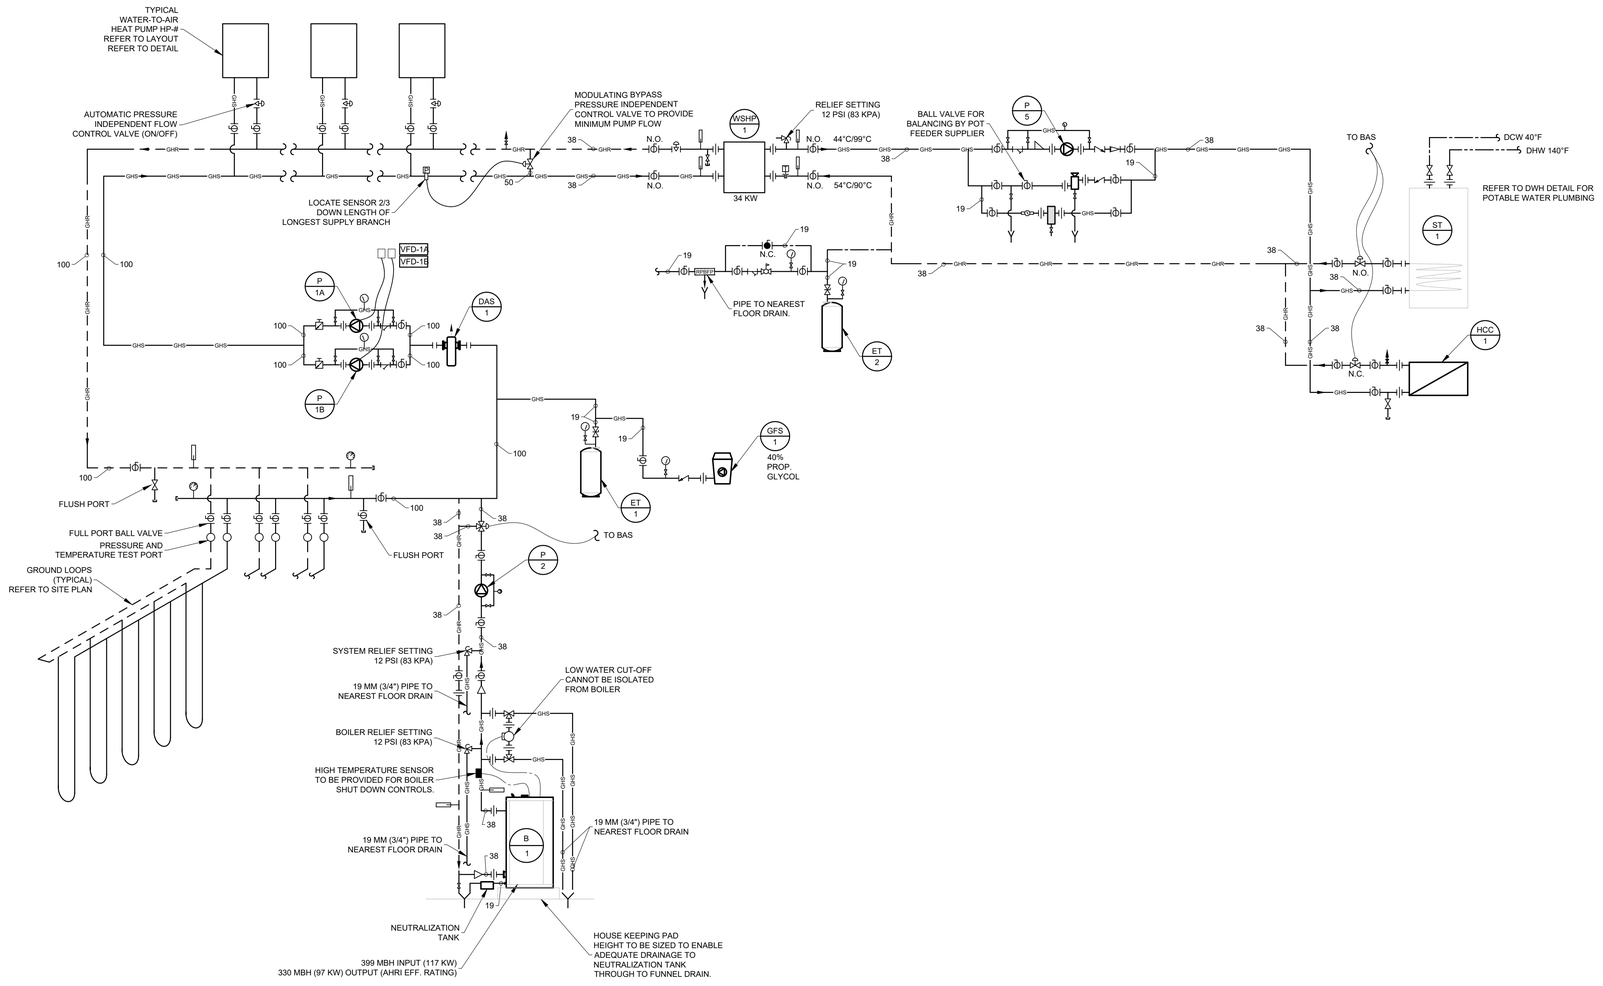

Cibinel
Architecture Ltd

560 ACADEMY ROAD WINNIPEG MB R3N 0E3
T. 204 989 8910

ARCHITECT

epp siepman
engineering

400 - 136 Market Avenue
Winnipeg, MB R3B 0P4
T 204 453 1080

CONSULTANT

ENGINEERS
GEOSCIENTISTS
MANITOBA
Certificate of Authorization

Epp Siepman Engineering Inc.

No. 4035

This is a print of a document that has been electronically authenticated with technology authorized by the Engineers Geoscientists Manitoba. The original is in electronic form.

NO.	DATE	REVISION / ISSUANCE
0	2023.02.03	ISSUED FOR CONSTRUCTION

Seal

PROVINCE OF MANITOBA
D. A. SIEPMAN
Member
23527
2023.02.03
REGISTERED PROFESSIONAL ENGINEER

Project

WFPS STATION 9

1083 AUTUMNWOOD DRIVE

Sheet Title

MECHANICAL SCHEMATICS
- HYDRONICS

Project No. 22028

Sheet M5.1