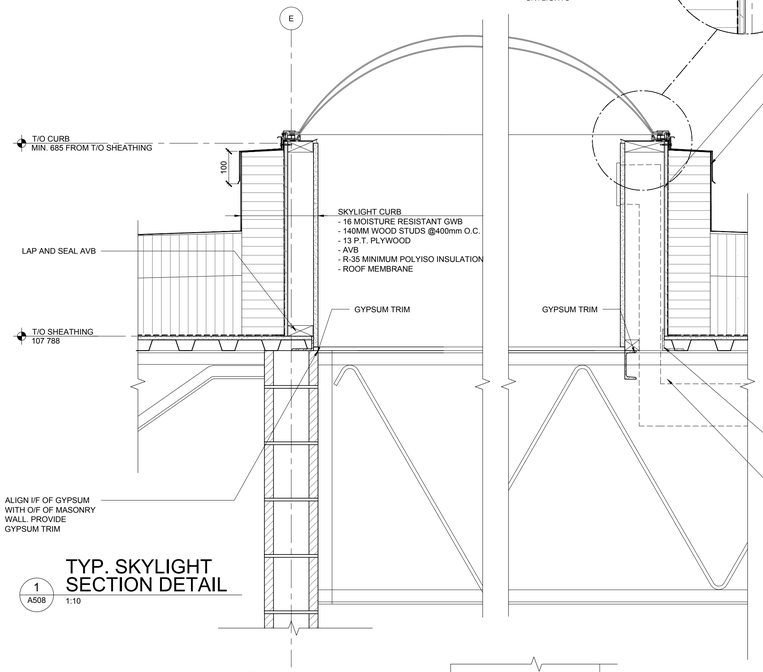

1 A508 TYP. SKYLIGHT SECTION DETAIL
1:10

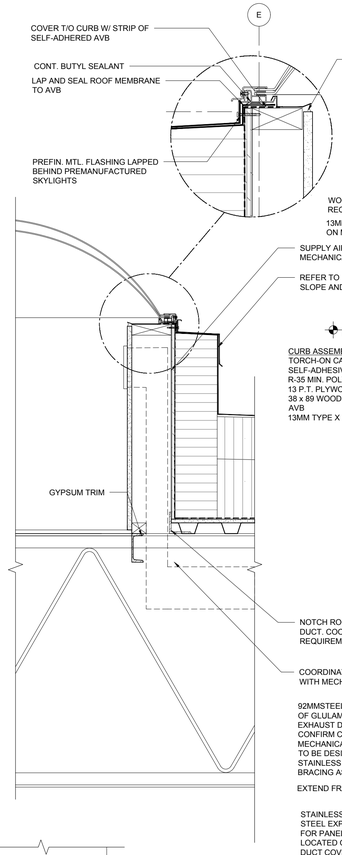

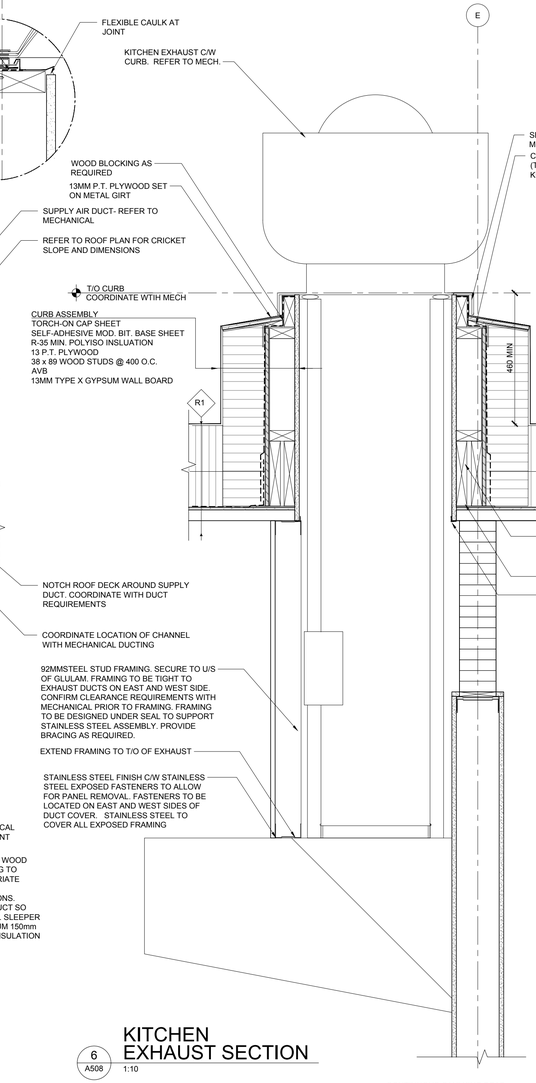

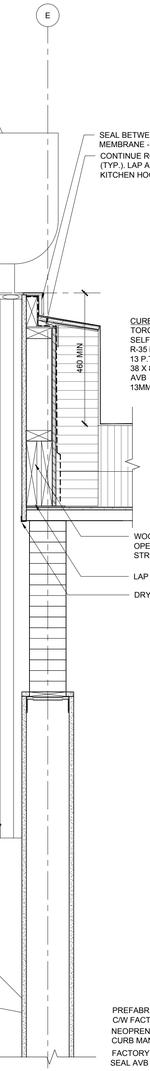

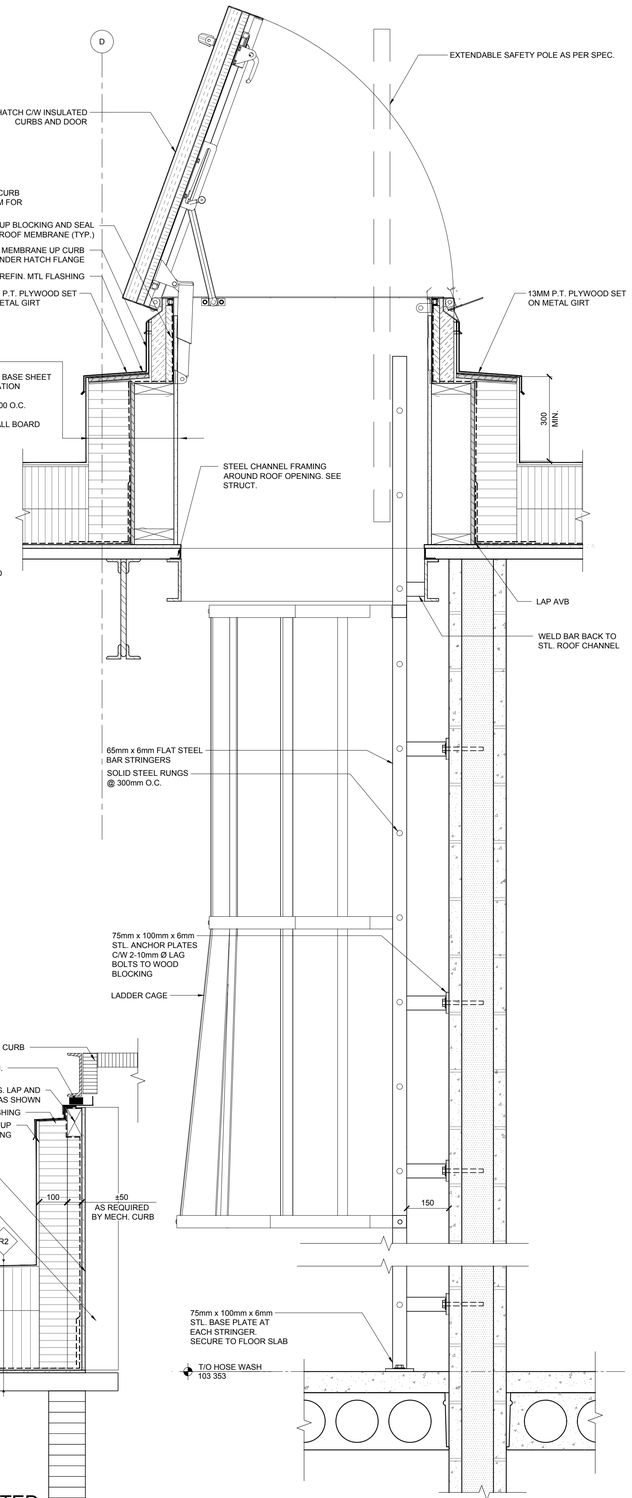

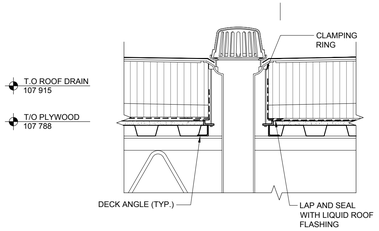

2 A508 ROOF DRAIN
1:10

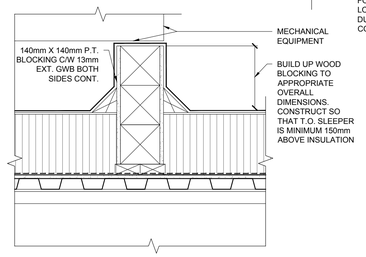

8 A508 ROOF TOP SLEEPER DETAIL
1:10

6 A508 KITCHEN EXHAUST SECTION
1:10

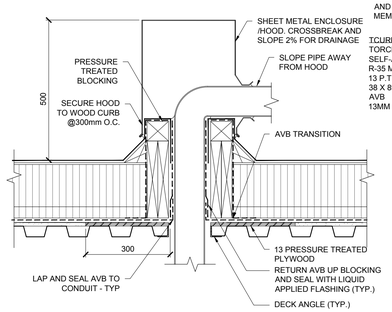

4 A508 CONDUIT PENETRATION THROUGH ROOF
1:10

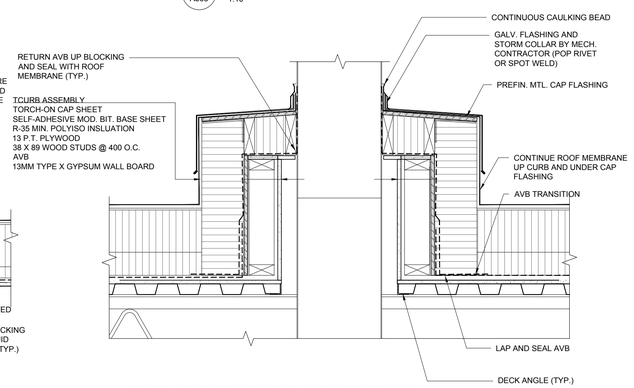

5 A508 TYP. ROOF CURB ASSEMBLY & DUCT PENETRATION THROUGH ROOF
1:10

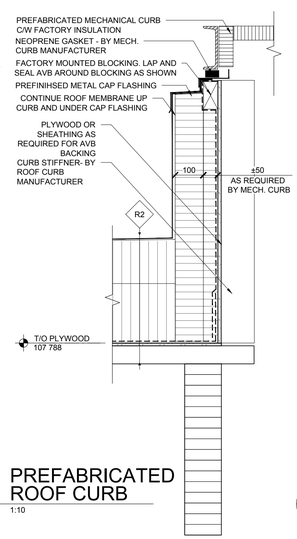

3 A508 PREFABRICATED ROOF CURB
1:10

7 A508 ROOF HATCH SECTION
1:10

Cibinel
Architecture Ltd
560 ACADEMY ROAD WINNIPEG MB R3N 0E3
T. 204 989 8910
ARCHITECT

NO.	DATE	REVISION / ISSUANCE
00	2023.02.03	ISSUED FOR CONSTRUCTION

Seal

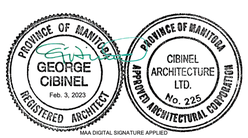

Project

WFPS STATION 9

1083 AUTUMNWOOD DRIVE

Sheet Title

SECTION DETAILS
EAST WALL

Project No. 2150

Sheet A508

CIBINEL - Arch D - 24" X 36"