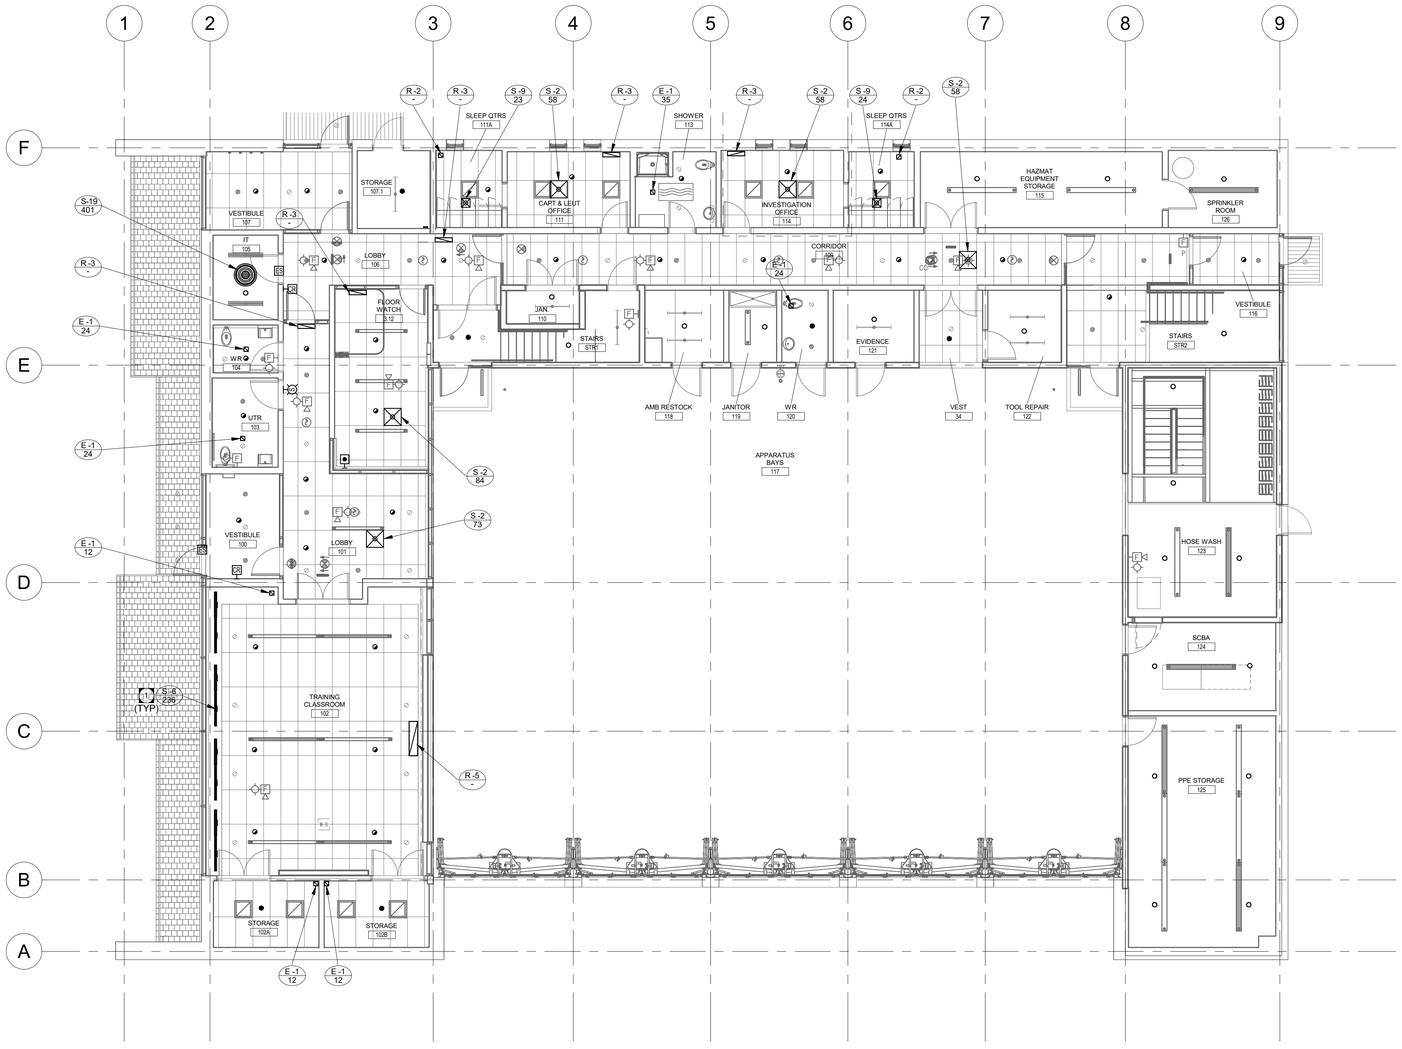

1
M4.1
MAIN FLOOR PLAN - COORDINATION RCP
SCALE: 1 : 100

KEY NOTES

1 PROVIDE CONTINUOUS LINEAR SLOT SUPPLY AIR DIFFUSER FLUSH WITH UNDERSIDE OF BULKHEAD. PROVIDE SLOT DIFFUSER PLENUMS WITHIN BULKHEAD. BALANCING DAMPERS INTEGRATED IN SLOT DIFFUSER PLENUMS. REFER TO SCHEDULE AND SPEC.

Cibinel
Architecture Ltd
560 ACADEMY ROAD WINNIPEG MB R3N 0E3
T. 204 989 8910

ARCHITECT

epp siepman engineering
400 - 136 Market Avenue
Winnipeg, MB R3B 0P4
T 204 453 1080

CONSULTANT

ENGINEERS GEOSCIENTISTS MANITOBA
Certificate of Authorization
Epp Siepman Engineering Inc.
No. 4035

This is a print of a document that has been electronically authenticated with technology authorized by the Engineers Geoscientists Manitoba. The original is in electronic form.

NO.	DATE	REVISION / ISSUANCE
0	2023.02.03	ISSUED FOR CONSTRUCTION

Seal

PROVINCE OF MANITOBA
D.A. SIEPMAN
Member
23527
2023-02-03
REGISTERED PROFESSIONAL ENGINEER

Project
WFPS STATION 9
1083 AUTUMNWOOD DRIVE

Sheet Title
MAIN FLOOR RCP COORDINATION

Project No. 22028
Sheet M4.1

CIBINEL - Arch D - 24" X 36"