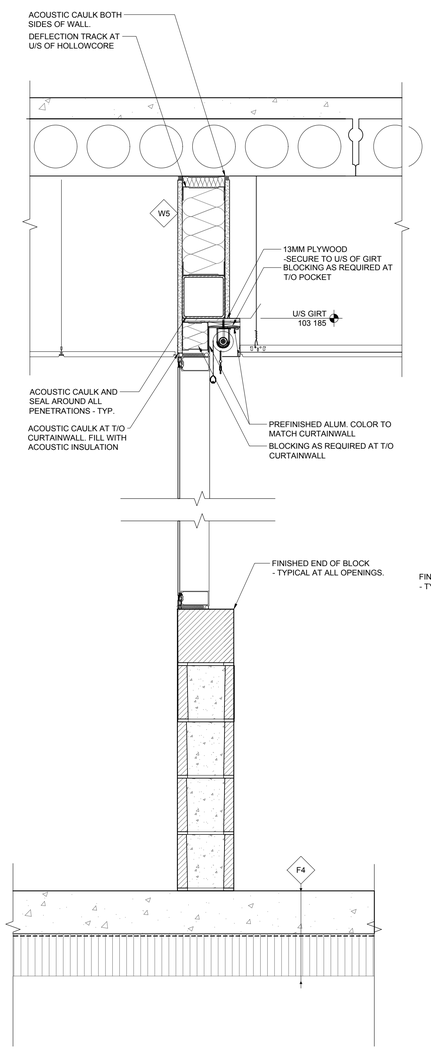

2 A510 EXIT STAIR @ FIREPOLE PLATFORM - TYP
1:100

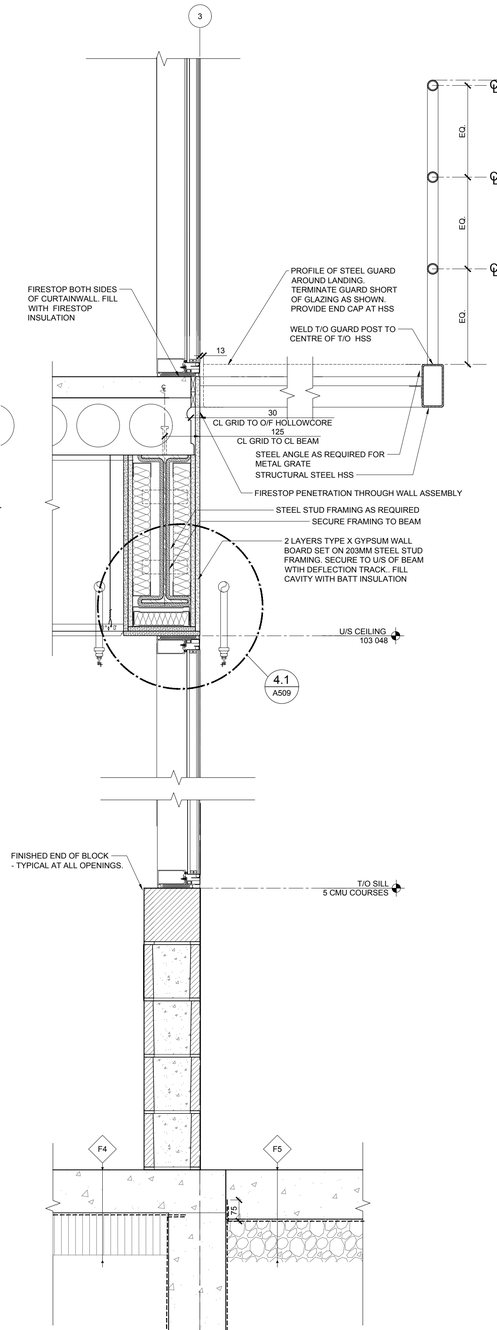

1.1 A510 WATCH ROOM @ INTERIOR CURTAINWALL - TYP
1:100

1 A510 WATCH ROOM @ INTERIOR CURTAINWALL - TYP
1:100

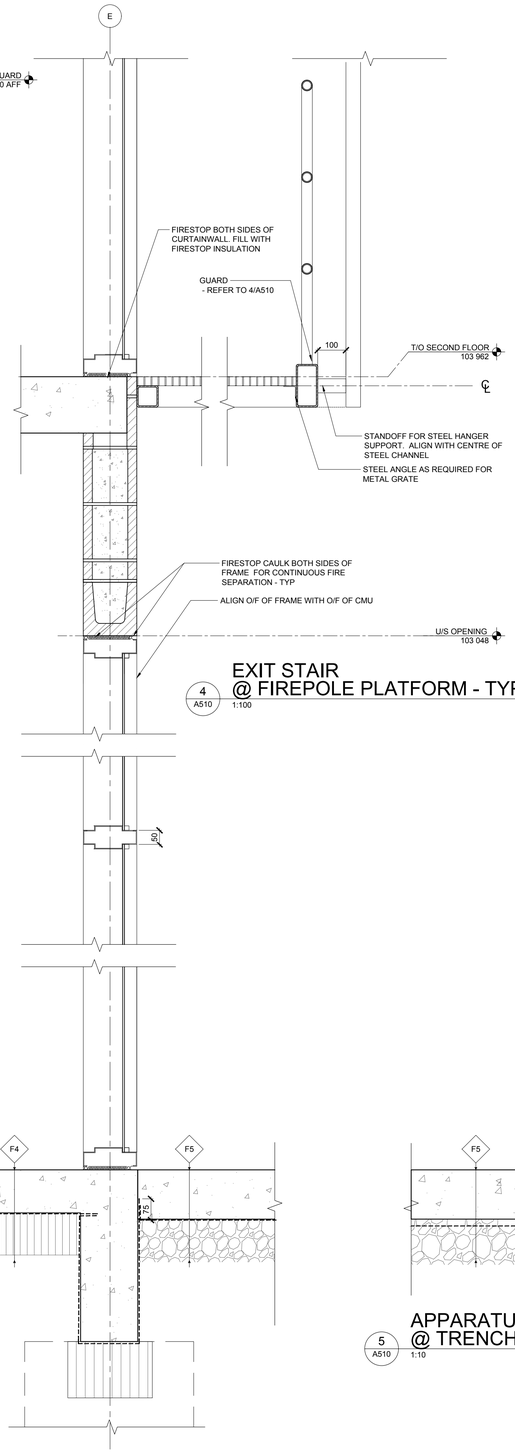

4 A510 EXIT STAIR @ FIREPOLE PLATFORM - TYP
1:100

3 A510 EXIT STAIR @ APPARATUS GLAZING - TYP
1:100

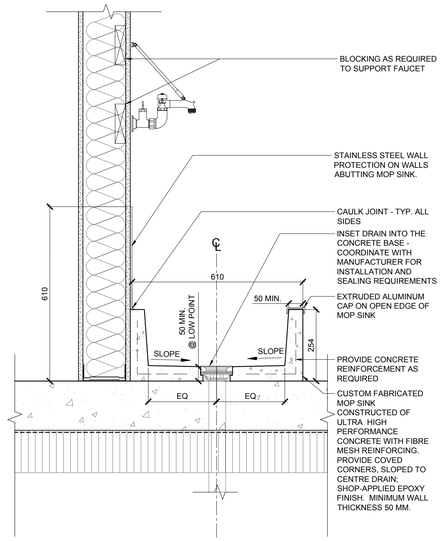

6 A510 JANITOR ROOM @ CONCRETE MOP SINK
1:10

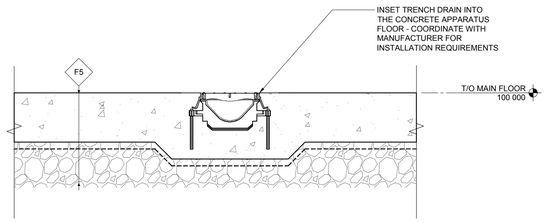

5 A510 APPARATUS FLOOR @ TRENCH DRAIN
1:10

Cibinel Architecture Ltd
560 ACADEMY ROAD WINNIPEG MB R3N 0E3
T. 204 989 8910

ARCHITECT

NO.	DATE	REVISION / ISSUANCE
00	2023.02.03	ISSUED FOR CONSTRUCTION

Seal

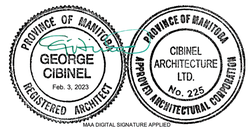

Project
WFPS STATION 9

1083 AUTUMNWOOD DRIVE

Sheet Title
SECTION DETAILS INTERIOR

Project No.
2150

Sheet
A510

CIBINEL - Arch D - 24" X 36"