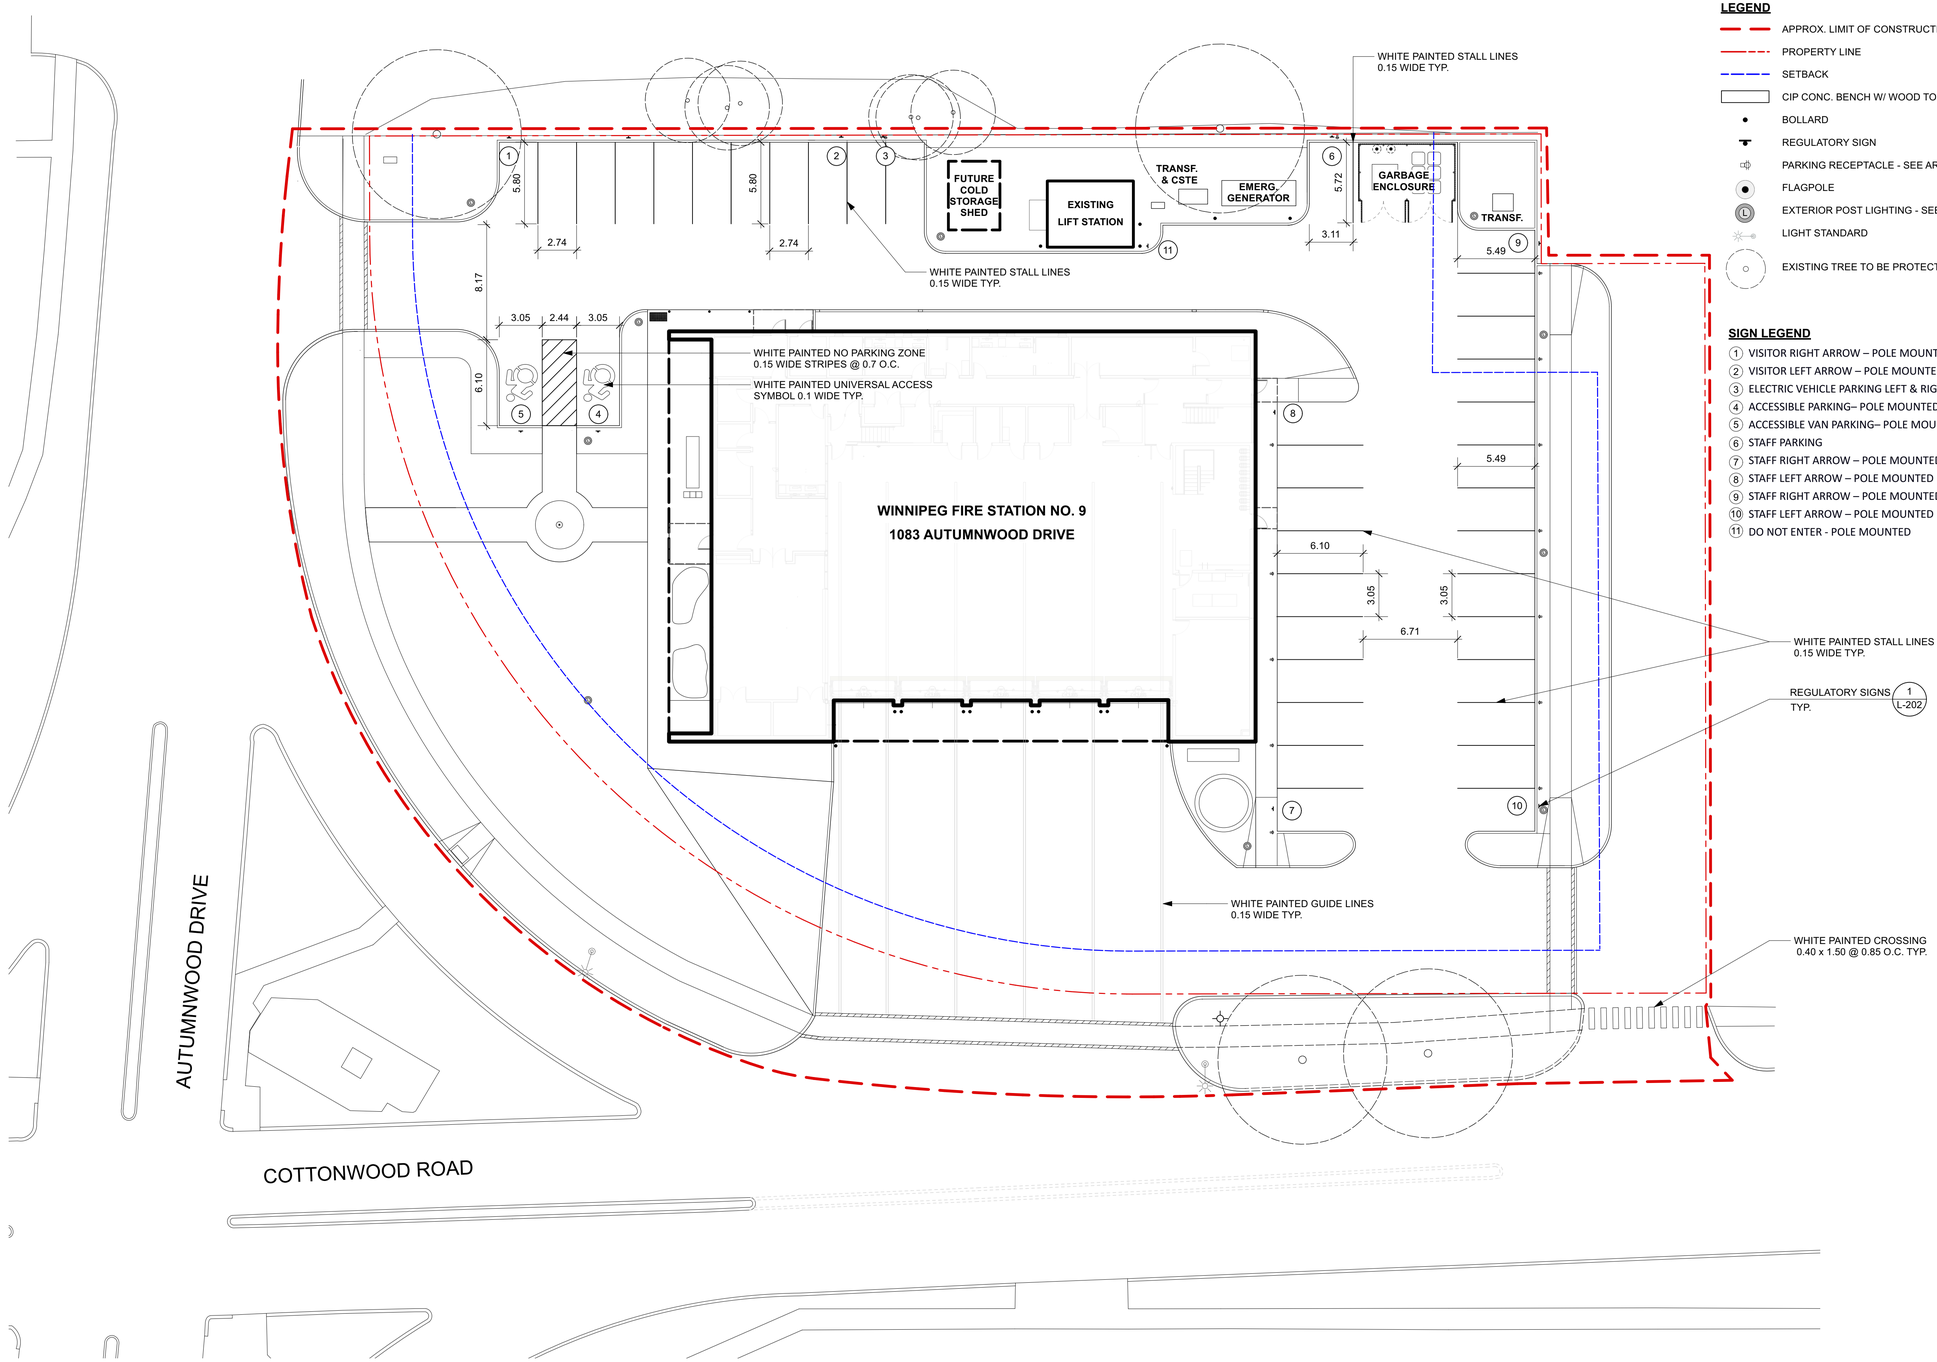

LEGEND

- APPROX. LIMIT OF CONSTRUCTION
- PROPERTY LINE
- SETBACK
- CIP CONC. BENCH W/ WOOD TOP
- BOLLARD
- REGULATORY SIGN
- PARKING RECEPTACLE - SEE ARCHITECTURAL
- FLAGPOLE
- EXTERIOR POST LIGHTING - SEE ELECTRICAL
- LIGHT STANDARD
- EXISTING TREE TO BE PROTECTED - SEE SPECS.

SIGN LEGEND

1. VISITOR RIGHT ARROW – POLE MOUNTED
2. VISITOR LEFT ARROW – POLE MOUNTED
3. ELECTRIC VEHICLE PARKING LEFT & RIGHT ARROW – POLE MOUNTED
4. ACCESSIBLE PARKING– POLE MOUNTED
5. ACCESSIBLE VAN PARKING– POLE MOUNTED
6. STAFF PARKING
7. STAFF RIGHT ARROW – POLE MOUNTED
8. STAFF LEFT ARROW – POLE MOUNTED
9. STAFF RIGHT ARROW – POLE MOUNTED
10. STAFF LEFT ARROW – POLE MOUNTED
11. DO NOT ENTER - POLE MOUNTED

1 / L-104 SIGNAGE & LINE PAINTING PLAN
Scale: 1:200

north

Cibinel Architecture Ltd
560 ACADEMY ROAD WINNIPEG MB R3N 0E3
T. 204 989 8910
ARCHITECT

HTFC PLANNING & DESIGN
500-115 Bannatyne Avenue East Winnipeg, MB R3B 0R3
PHONE 204 944 9907 WEB htfc.ca
CONSULTANT

NO.	DATE	REVISION / ISSUANCE
00	2023.02.03	ISSUED FOR CONSTRUCTION

Seal

JAMES HUDSON
Member No. 186
2023-02-03
association of manitoba landscape architects

Project
WFPS STATION 9
1083 AUTUMNWOOD DRIVE

Sheet Title
SIGNAGE & LINE PAINTING PLAN

Project No. 2150

Sheet L-104

CIBINEL - Arch D - 24" X 36"