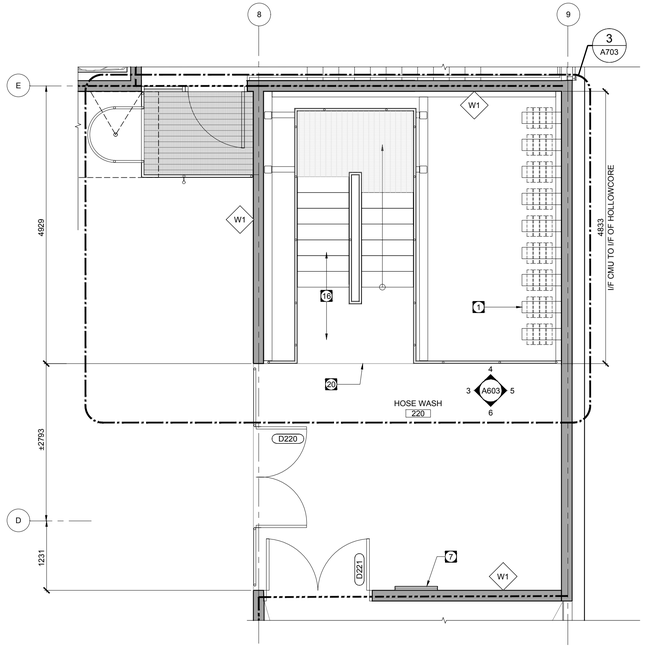

HOSE WASH - ENLARGED PLAN SECOND FLOOR

2 A603 1:50

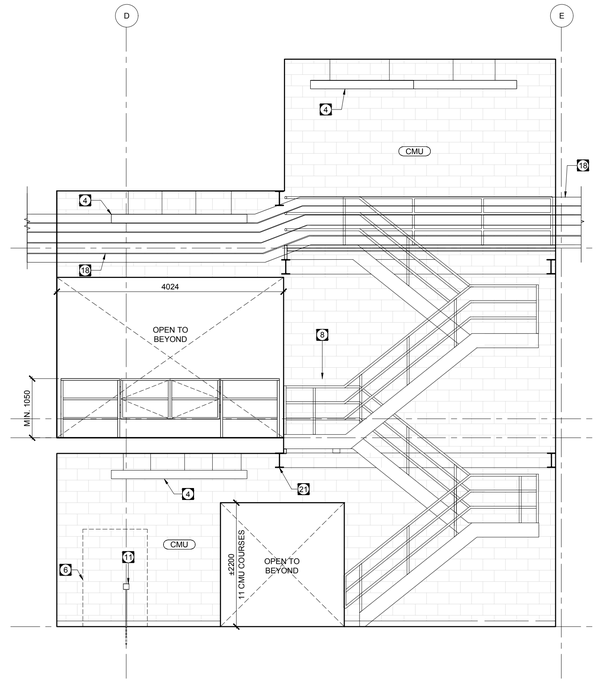

HOSE WASH WEST ELEVATION

3 A603 1:50

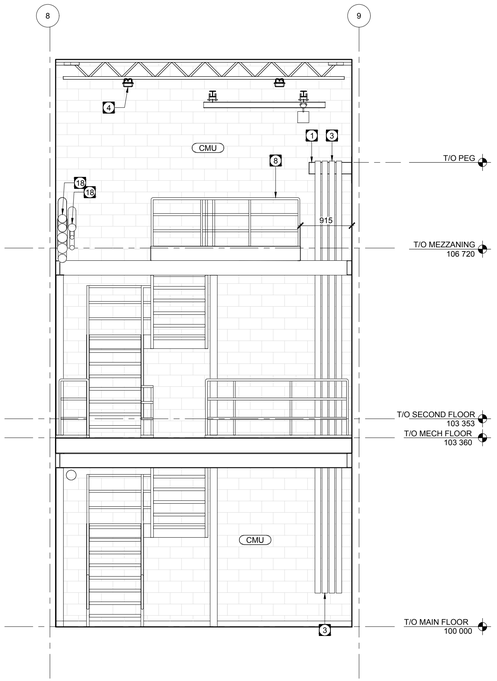

HOSE WASH NORTH ELEVATION

4 A603 1:50

GENERAL NOTES

1. ALL EXPOSED STRUCTURAL STEEL TO RECEIVE PAINT FINISH
2. REFER TO ACCESSORY MOUNTING HEIGHT SCHEDULE SECTION 10 06 22
3. REFER TO REFLECTED CEILING PLANS FOR ALIGNMENT AND POSITION OF LIGHT FIXTURES

KEYNOTES

1. HOSE PEG
2. HOIST BEAM - REFER TO STRUCTURAL
3. FIRE FIGHTER HOSE
4. CEILING MOUNTED LIGHT FIXTURE - REFER TO RCP'S AND ELEC.
5. HOSE BIB - REFER TO MECHANICAL
6. LOCATION OF FUTURE GEAR EXTRACTOR
7. ROOF ACCESS LADDER
8. GUARDRAIL
9. MASK HOOKS MOUNTED UNDER THE UPPER CABINETS
10. BODY ENTRY HATCH - REFER TO PLANS
11. SHUT OFF VALVE - REFER TO MECHANICAL
12. MECHANICAL CHASE. CHASE TO ALIGN WITH CABINET LAYOUT AS SHOWN. CLAD IN STAINLESS STEEL BACKSPLASH CONTINUOUS AROUND EXPOSED FACE
13. STAINLESS STEEL GABLE
14. STAINLESS STEEL FINISHED FACE
15. FIRE EXTINGUISHER C/W MOUNTING BRACKET
16. HOSE WASH STAIRS - REFER TO STAIR DRAWINGS
17. ELECTRICAL SHAFT TO RUN FROM T/O MAIN FLOOR TO U/S SECOND FLOOR - ADJUST MILLWORK INFRONT AS REQUIRED TO ACCOMODATE SHAFT. CUT MILLWORK DRAWER SHORT.
18. MECHANICAL PIPES ALONG WEST WALL OF HOSE WASH - REFER TO MECHANICAL.
19. HSS SUPPORT - REFER TO STRUCTURAL
20. EDGE OF CONCRETE SLAB
21. INTUMESCENT FIRE PROTECTION AT COLUMN TO ACHIEVE 45MIN FRR

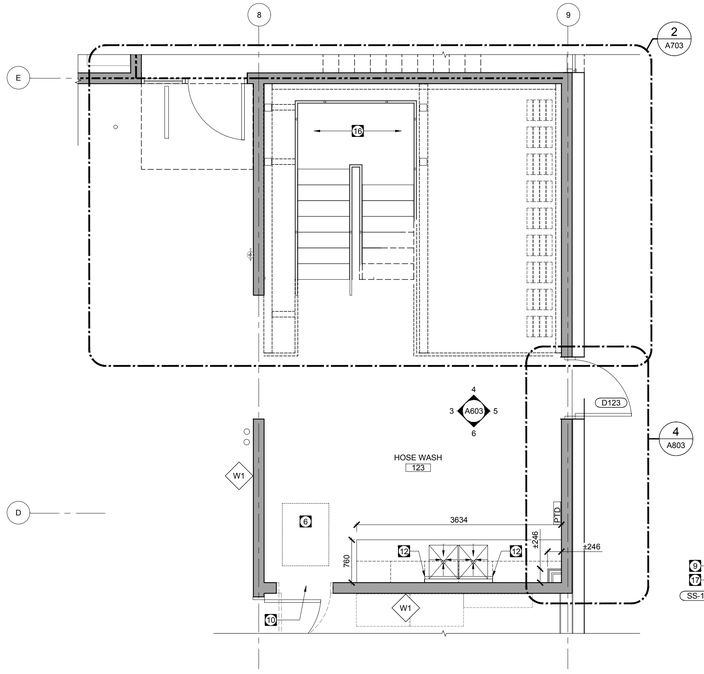

HOSE WASH - ENLARGED PLAN MAIN FLOOR

1 A603 1:50

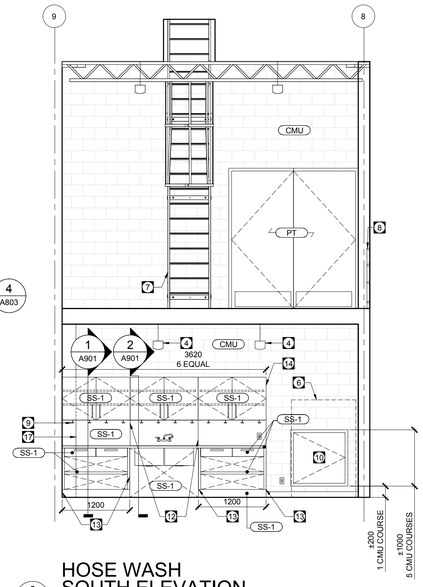

HOSE WASH SOUTH ELEVATION

6 A603 1:50

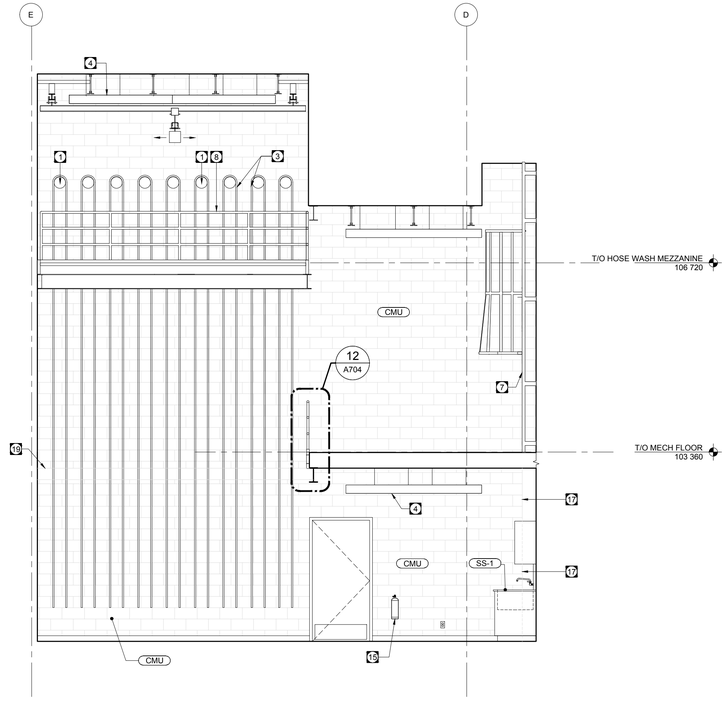

HOSE WASH EAST ELEVATION

5 A603 1:50

Cibinel Architecture Ltd

560 ACADEMY ROAD WINNIPEG MB R3N 0E3
T. 204 989 8910

ARCHITECT

NO.	DATE	REVISION / ISSUANCE
00	2023.02.03	ISSUED FOR CONSTRUCTION

Seal

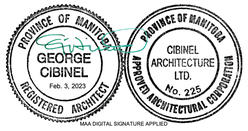

Project

WFPS STATION 9

1083 AUTUMNWOOD DRIVE

Sheet Title

INTERIOR ELEVATIONS

Project No. 2150

Sheet A603

CIBINEL - Arch D - 24" X 36"