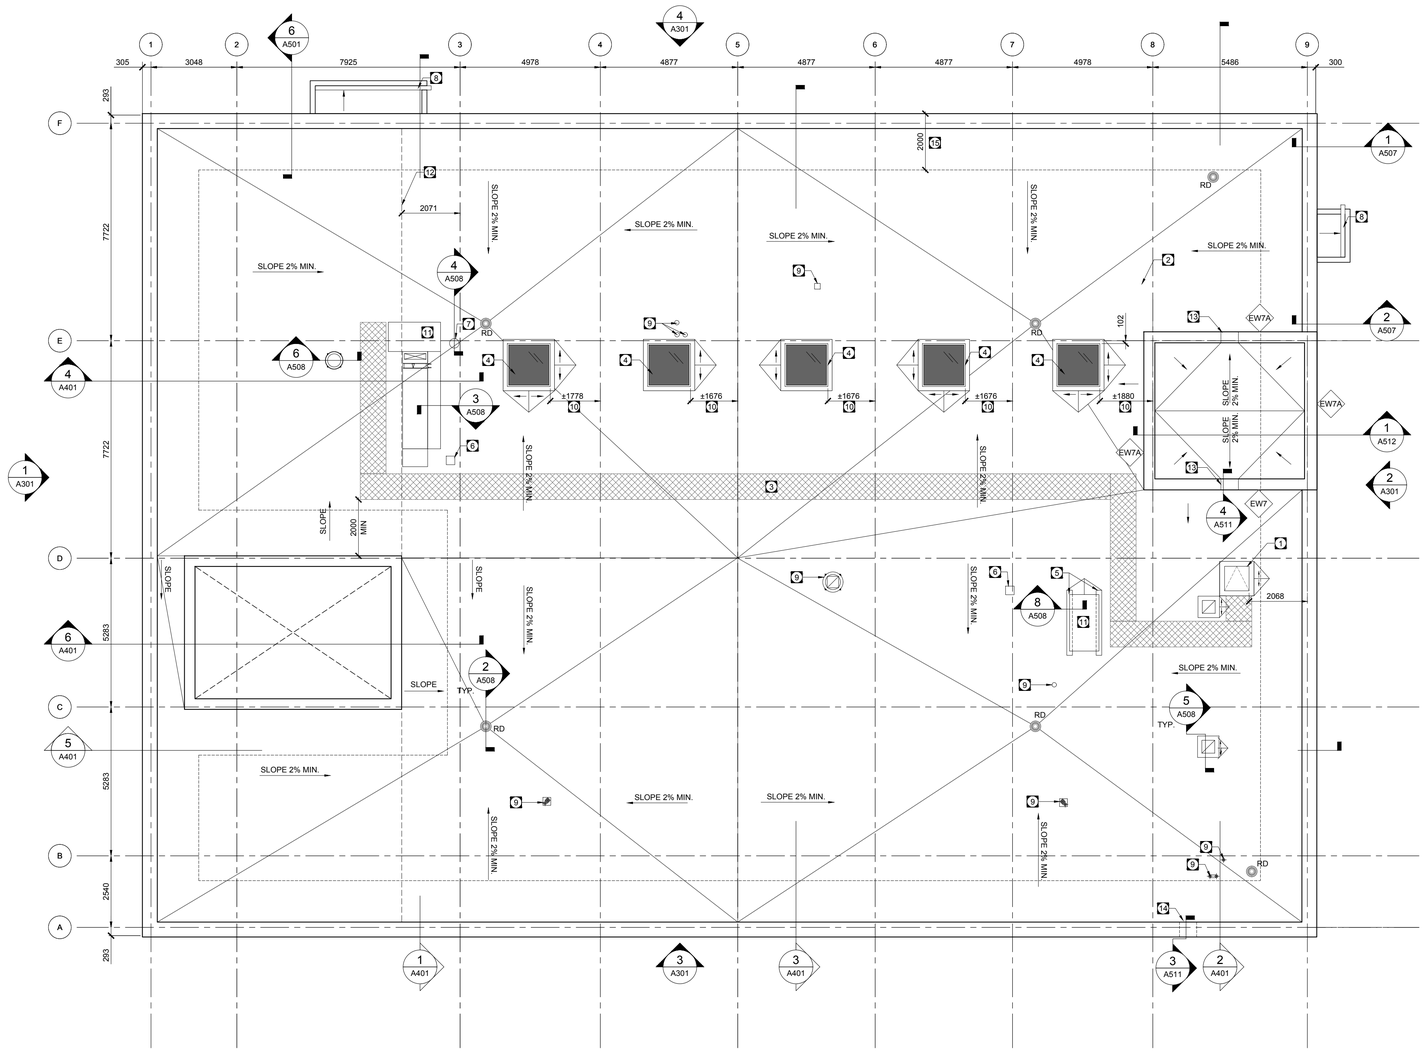

1 A103 ROOF PLAN
1:100

GENERAL NOTES

1. COORDINATE REQUIRED PLUMBING EXHAUST LOCATIONS WITH MECHANICAL.
2. COORDINATE REQUIRED ELECTRICAL ROOF PENETRATIONS WITH ELECTRICAL.

KEYED NOTES

1. ROOF ACCESS HATCH
2. FALL ARREST ANCHORS- TYP
3. WALKING SURFACE
4. SKYLIGHT
5. PROVIDE CUSTOM SLEEPER FOR MECH. EQUIP. REFER TO DETAILS AND MECHANICAL.
6. RECEPTACLE - REFER TO ELECTRICAL FOR MOUNTING DETAIL
7. CONDUIT PENETRATION - REFER TO ELECTRICAL
8. CONCEALED GUTTER AT CANOPY ROOF. REFER TO DETAILS. SLOPE GUTTER AT MIN. 2% TO DRAIN
9. MECHANICAL PENETRATION - REFER TO MECHANICAL
10. SKYLIGHT PLACEMENT TO ALIGN WITH JOIST SPACING BELOW - REFER TO STRUCTURAL
11. MECHANICAL EQUIPMENT - REFER TO MECHANICAL
12. WEST EXTENT OF AREA FOR EXPOSED FASTENERS AT U/S OF WOOD DECK.
13. SCUPPER. REFER TO DETAILS
14. MECHANICAL LOUVRE TO EXTEND TO T/O PARAPET. REFER TO DETAILS
15. 2M SETBACK FROM EDGE OF ROOF TO BE CLEAR OF ANY EQUIPMENT, DRAINS AND PENETRATIONS.

Cibinel Architecture Ltd
560 ACADEMY ROAD WINNIPEG MB R3N 0E3
T. 204 989 8910

ARCHITECT

NO.	DATE	REVISION / ISSUANCE
00	2023.02.03	ISSUED FOR CONSTRUCTION

Seal

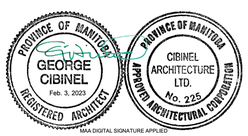

Project
WFPS STATION 9

1083 AUTUMNWOOD DRIVE

Sheet Title
ROOF PLAN

Project No.
2150

Sheet
A103

CIBINEL - Arch D - 24" X 36"