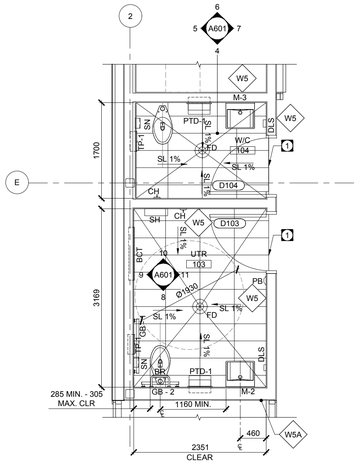

1 A601 UTR 103 & W/C 104 ENLARGED PLAN 1:50

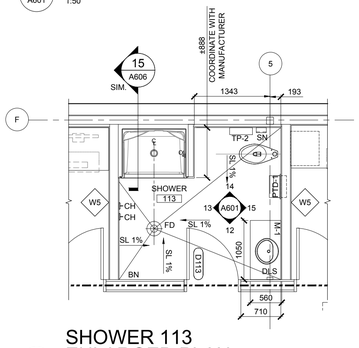

2 A601 SHOWER 113 ENLARGED PLAN 1:50

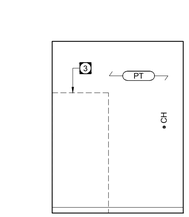

4 A601 W/C 104 - S. ELEV. 1:50

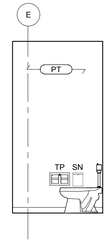

5 A601 W/C 104 - W. ELEV. 1:50

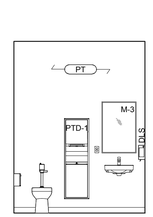

6 A601 W/C 104 - N. ELEV. 1:50

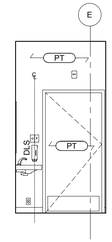

7 A601 W/C 104 - E. ELEV. 1:50

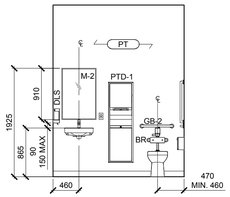

8 A601 UTR 103 -. ELEV. 1:50

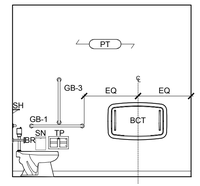

9 A601 UTR 103 - W. ELEV. 1:50

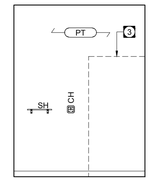

10 A601 UTR 103 - N. ELEV. 1:50

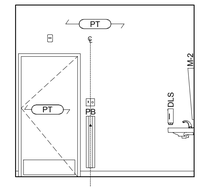

11 A601 UTR 103 - E. ELEV. 1:50

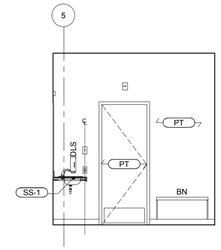

12 A601 SHWR 113 N. ELEV. 1:50

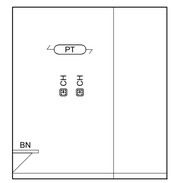

13 A601 SHWR 113 N. ELEV. 1:50

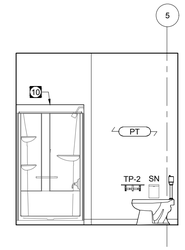

14 A601 SHWR 113 N. ELEV. 1:50

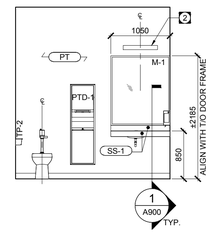

15 A601 SHWR 113 N. ELEV. 1:50

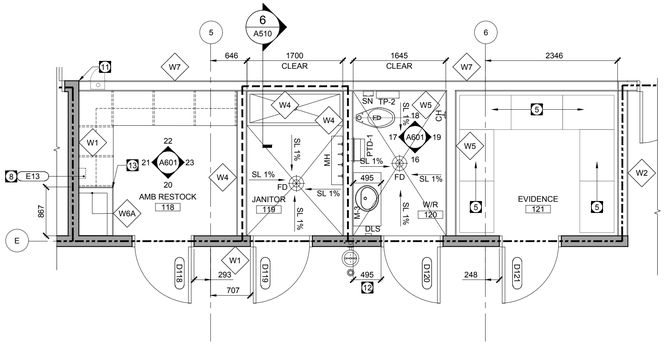

3 A601 AMB RESTOCK 118, JAN. 119, W/R 120 & EVIDENCE 121 ENLARGED PLAN 1:50

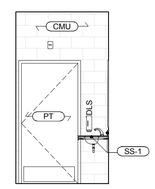

16 A601 W/R 120 - S. ELEV. 1:50

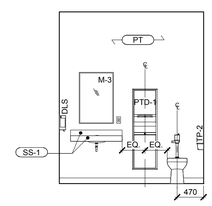

17 A601 W/R 120 - W. ELEV. 1:50

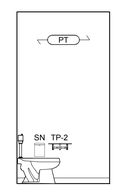

18 A601 W/R 120 - N. ELEV. 1:50

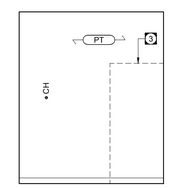

19 A601 W/R 120 - E. ELEV. 1:50

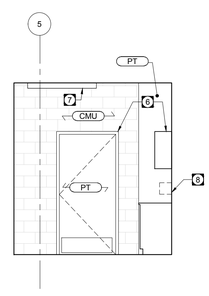

20 A601 AMB RESTOCK - S. ELEV. 1:50

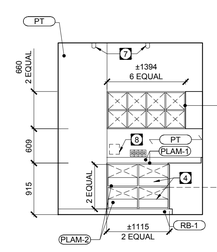

21 A601 AMB RESTOCK - W. ELEV. 1:50

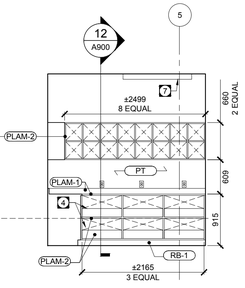

22 A601 AMB RESTOCK - N. ELEV. 1:50

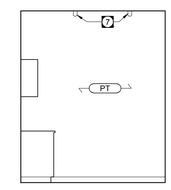

23 A601 AMB RESTOCK - E. ELEV. 1:50

GENERAL NOTES

1. REFER TO ACCESSORY MOUNTING HEIGHT SCHEDULE SECTION 10 06 22
2. REFER TO REFLECTED CEILING PLANS FOR ALIGNMENT AND POSITION OF LIGHT FIXTURES

KEYNOTES

1. TRANSITION BETWEEN TILE AND CONCRETE FLOORING AT DOOR THRESHOLD
2. VANITY LIGHT. CENTER ON MIRROR. REFER TO ELEC
3. OUTLINE OF OPEN DOOR
4. OPEN FACED DRAWER
5. METAL STORAGE SHELVING . REFER TO SPEC.
6. ALIGN
7. CEILING MOUNTED LIGHT FIXTURE - REFER TO RCP'S AND ELEC.
8. OWNER SUPPLIED CONTROLLED SUBSTANCE LOCKBOX MOUNTED TO FACE OF WALL
9. ALIGN DRAWERS
10. BUILT OUT BULKHEAD ABOVE ACYLIC SHOWER UNIT
11. ALIGN O/F OF GYPSUM FINISH WITH O/F OF CMU WALL AS SHOWN
12. ENSURE DOOR FRAME IS BUILT CLEAR OF LINE OF COUNTER
13. ALIGN SHAFTWALL WITH COUNTER AS SHOWN

Cibinel Architecture Ltd
560 ACADEMY ROAD WINNIPEG MB R3N 0E3
T. 204 989 8910

ARCHITECT

NO.	DATE	REVISION / ISSUANCE
00	2023.02.03	ISSUED FOR CONSTRUCTION

Seal

PROVINCE OF MANITOBA GEORGE CIBINEL Feb. 3, 2023 REGISTERED ARCHITECT

PROVINCE OF MANITOBA CIBINEL ARCHITECTURE LTD. No. 225 APPROVED ARCHITECTURAL CORPORATION

MAA DIGITAL SIGNATURE APPLIED

Project

WFPS STATION 9

1083 AUTUMNWOOD DRIVE

Sheet Title

INTERIOR ELEVATIONS

Project No. 2150

Sheet A601

CIBINEL - Arch D - 24" X 36"