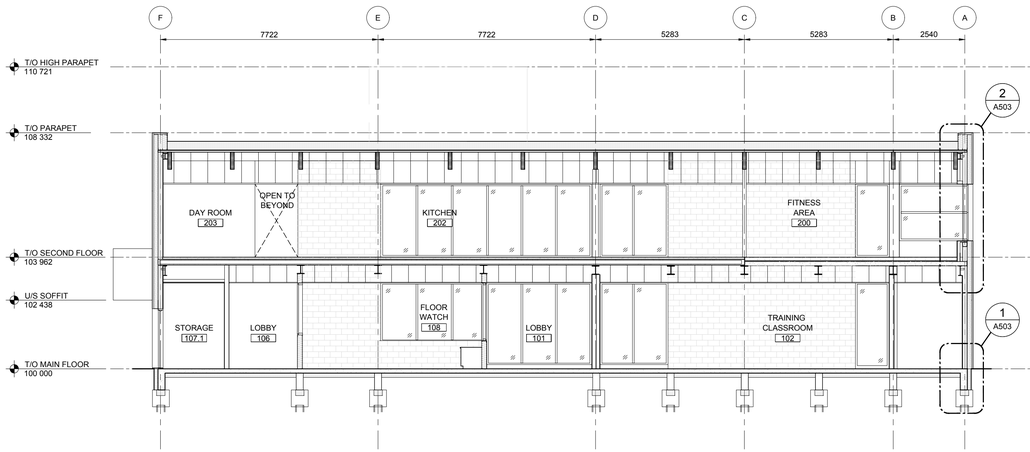

1 A401 NORTH-SOUTH SECTION
1:100

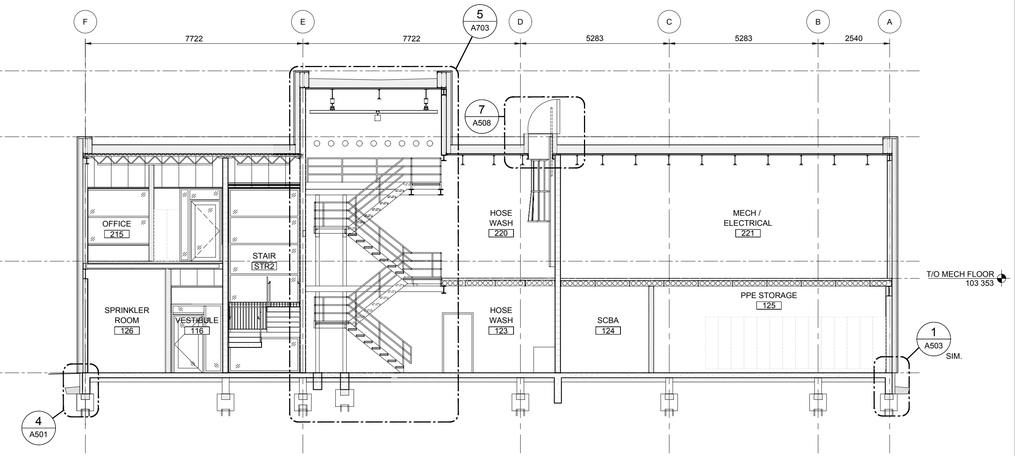

2 A401 NORTH-SOUTH SECTION
1:100

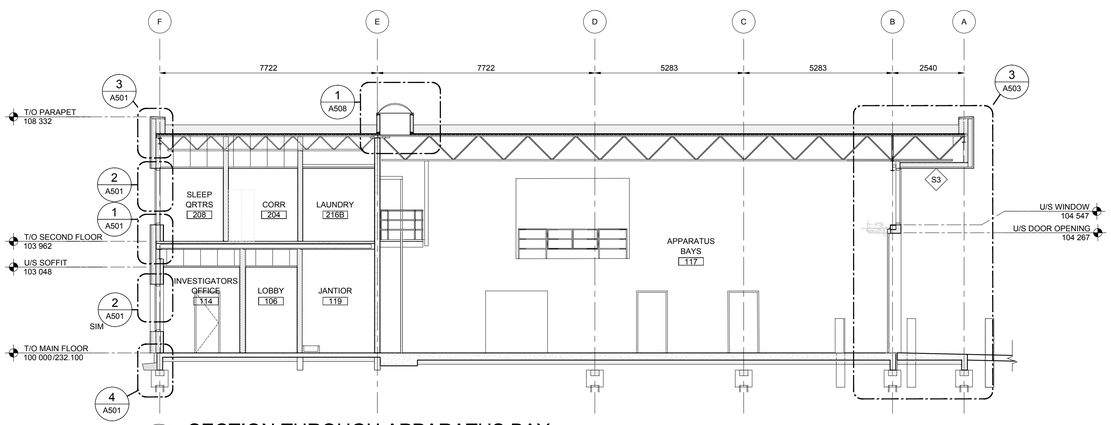

3 A401 SECTION THROUGH APPARATUS BAY
1:100

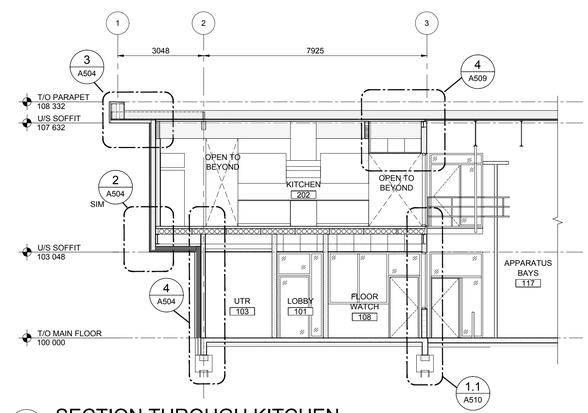

4 A401 SECTION THROUGH KITCHEN
1:100

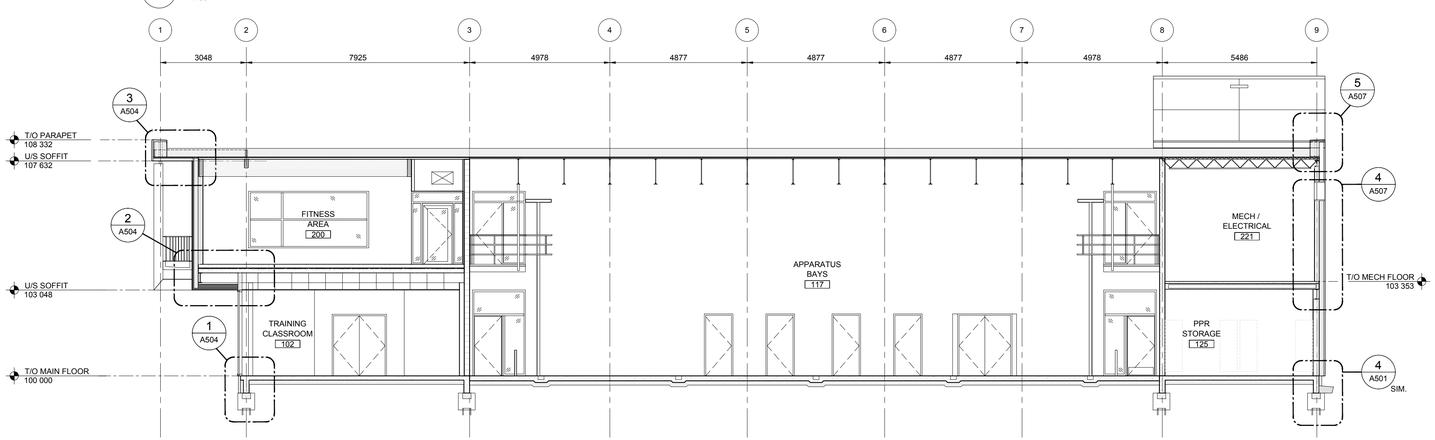

5 A401 SECTION THROUGH FITNESS AREA
1:100

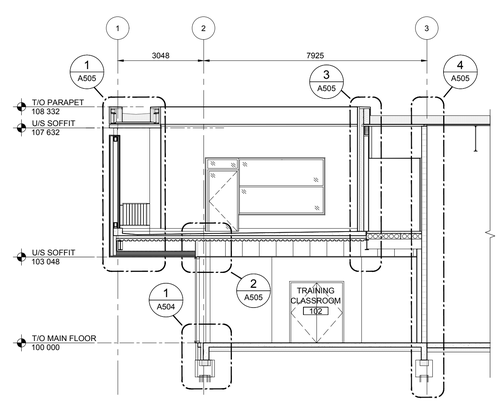

6 A401 SECTION THROUGH OUTDOOR PATIO
1:100

Cibinel
Architecture Ltd
560 ACADEMY ROAD WINNIPEG MB R3N 0E3
T. 204 989 8910
ARCHITECT

NO.	DATE	REVISION / ISSUANCE
00	2023.02.03	ISSUED FOR CONSTRUCTION

Seal

Project

WFPS STATION 9

1083 AUTUMNWOOD DRIVE

Sheet Title

BUILDING SECTIONS

Project No.

2150

Sheet

A401

CIBINEL - Arch D - 24" X 36"