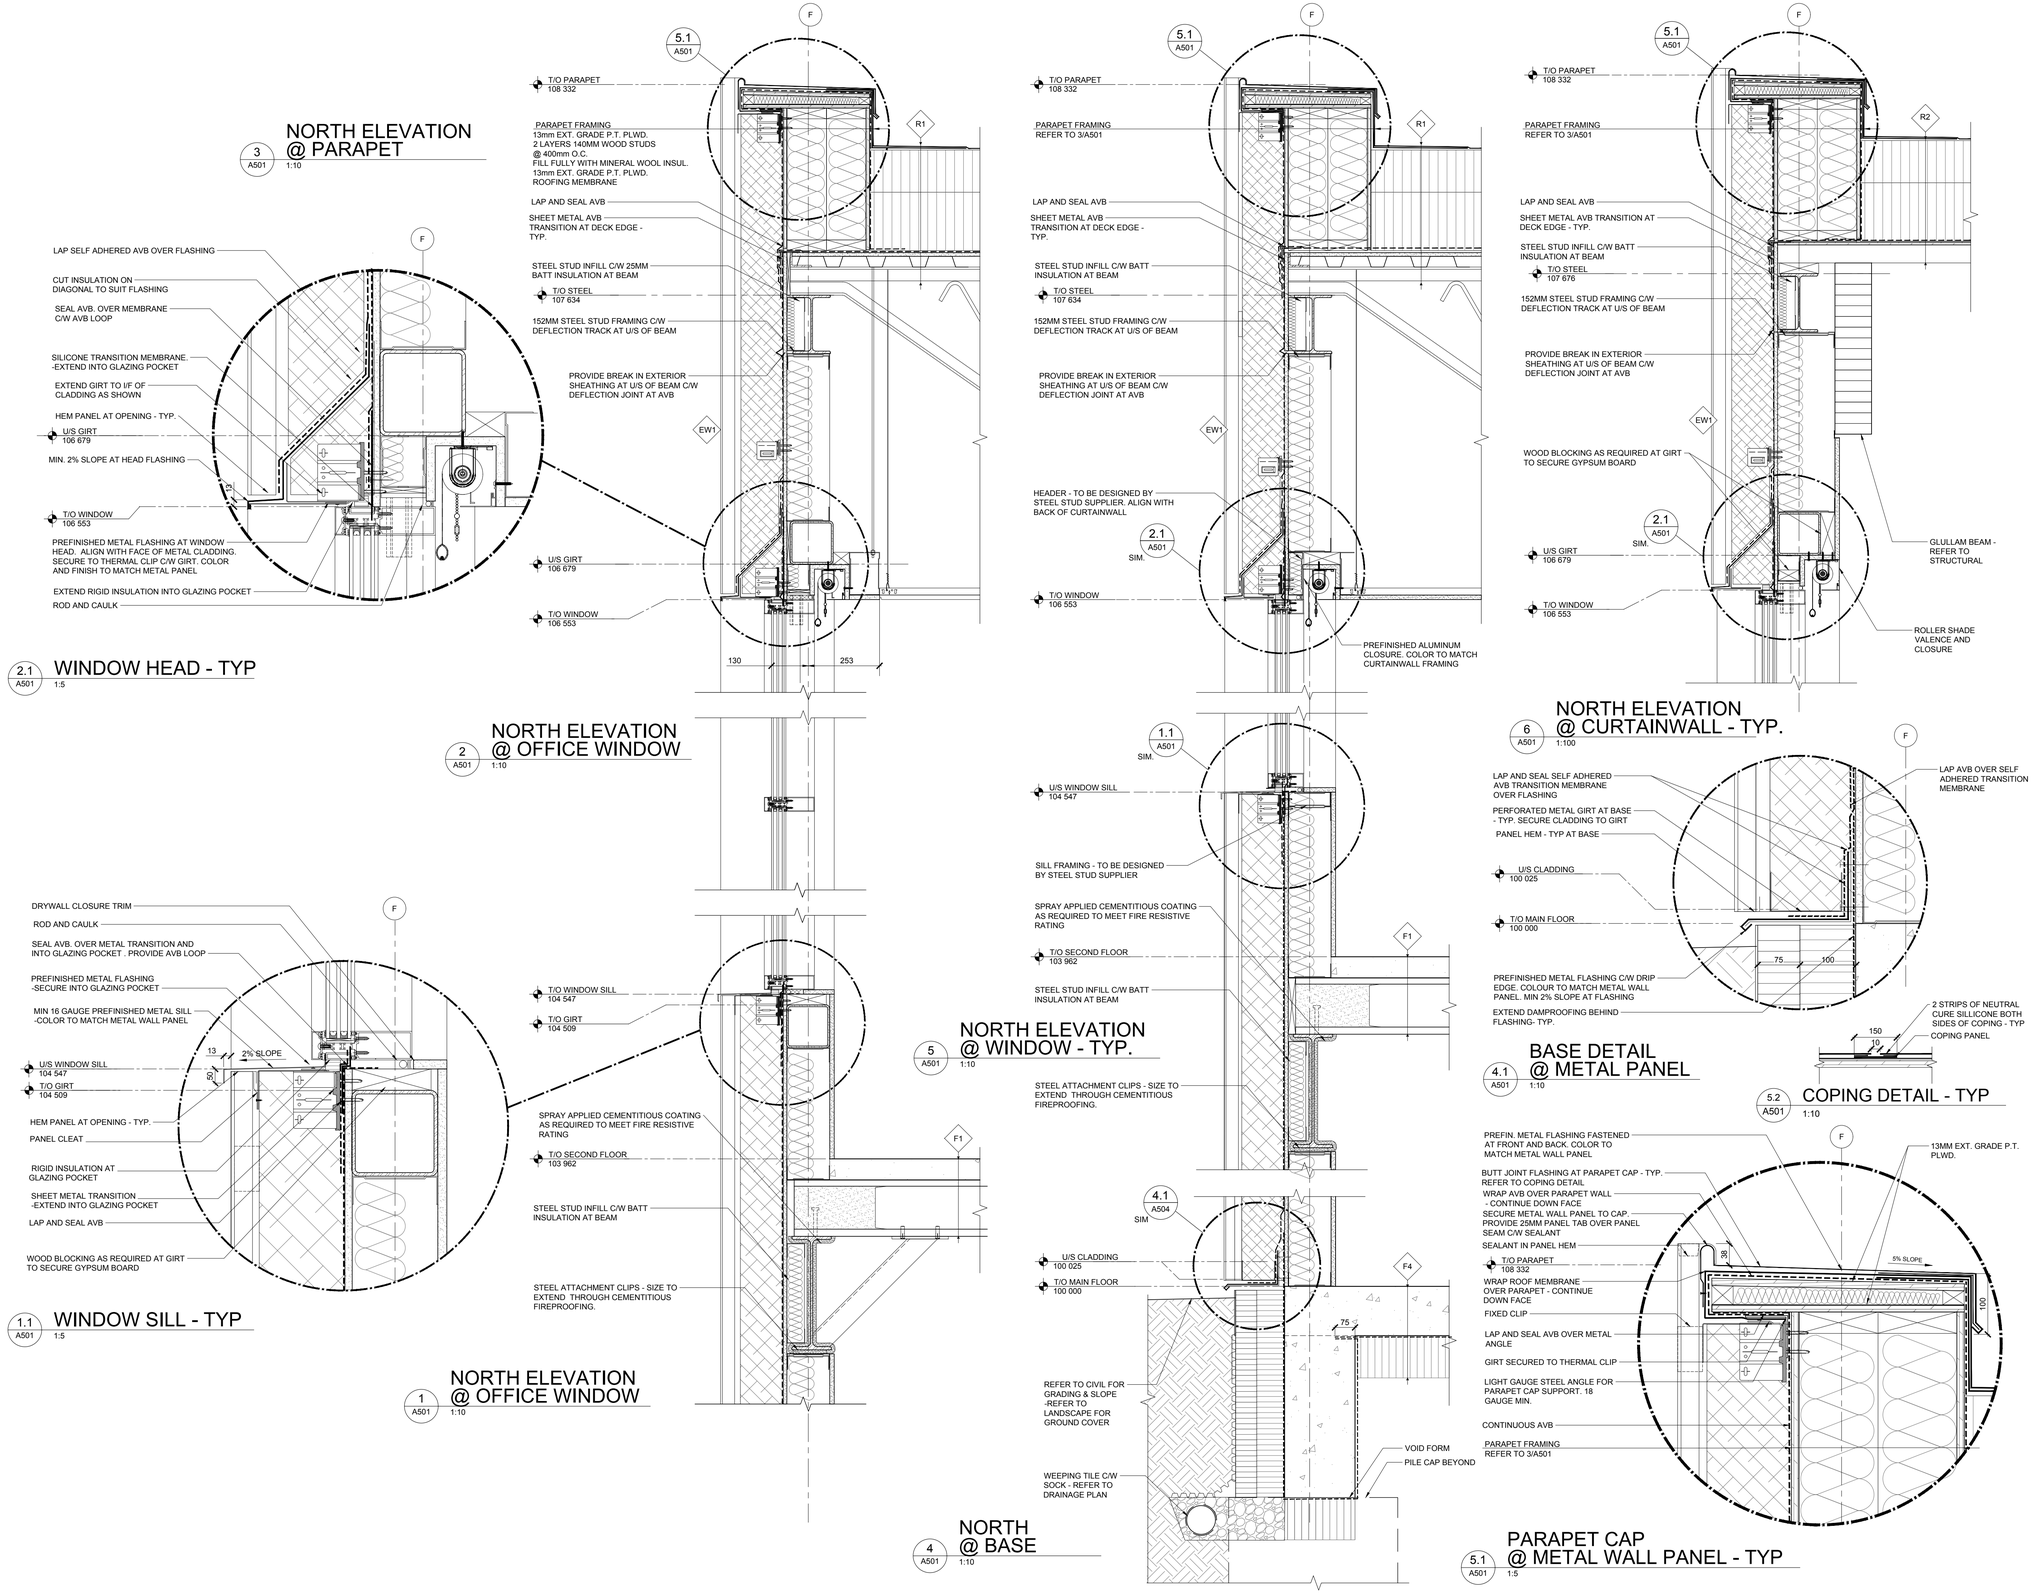

Cibinel Architecture Ltd
560 ACADEMY ROAD WINNIPEG MB R3N 0E3
T. 204 989 8910
ARCHITECT

NO.	DATE	REVISION / ISSUANCE
00	2023.02.03	ISSUED FOR CONSTRUCTION

Seal

PROVINCE OF MANITOBA GEORGE CIBINEL Feb. 3, 2023 REGISTERED ARCHITECT
PROVINCE OF MANITOBA CIBINEL ARCHITECTURE LTD. No. 225 APPROVED ARCHITECTURAL CONSTRUCTION
MAA DIGITAL SIGNATURE APPLIED

Project
WFPS STATION 9
1083 AUTUMNWOOD DRIVE

Sheet Title
SECTION DETAILS NORTH WALL

Project No. 2150

Sheet A501

CIBINEL - Arch D - 24" X 36"