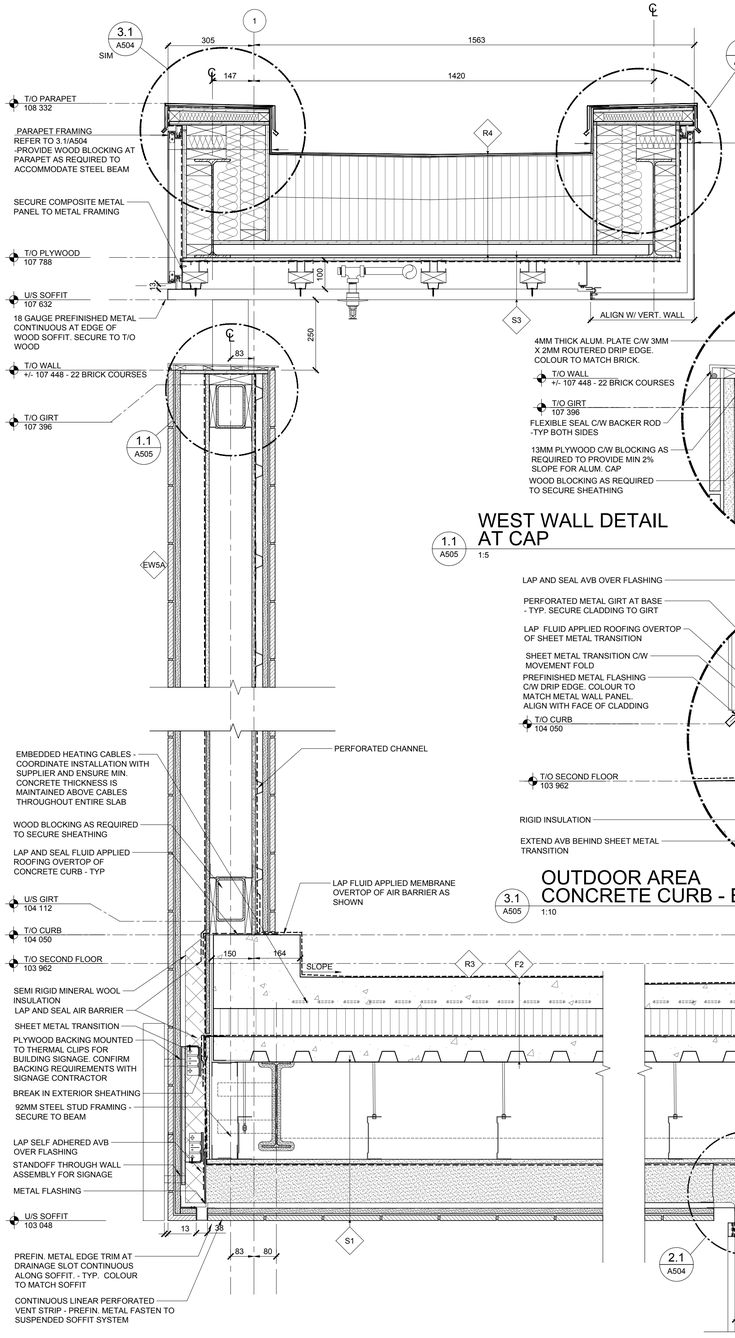

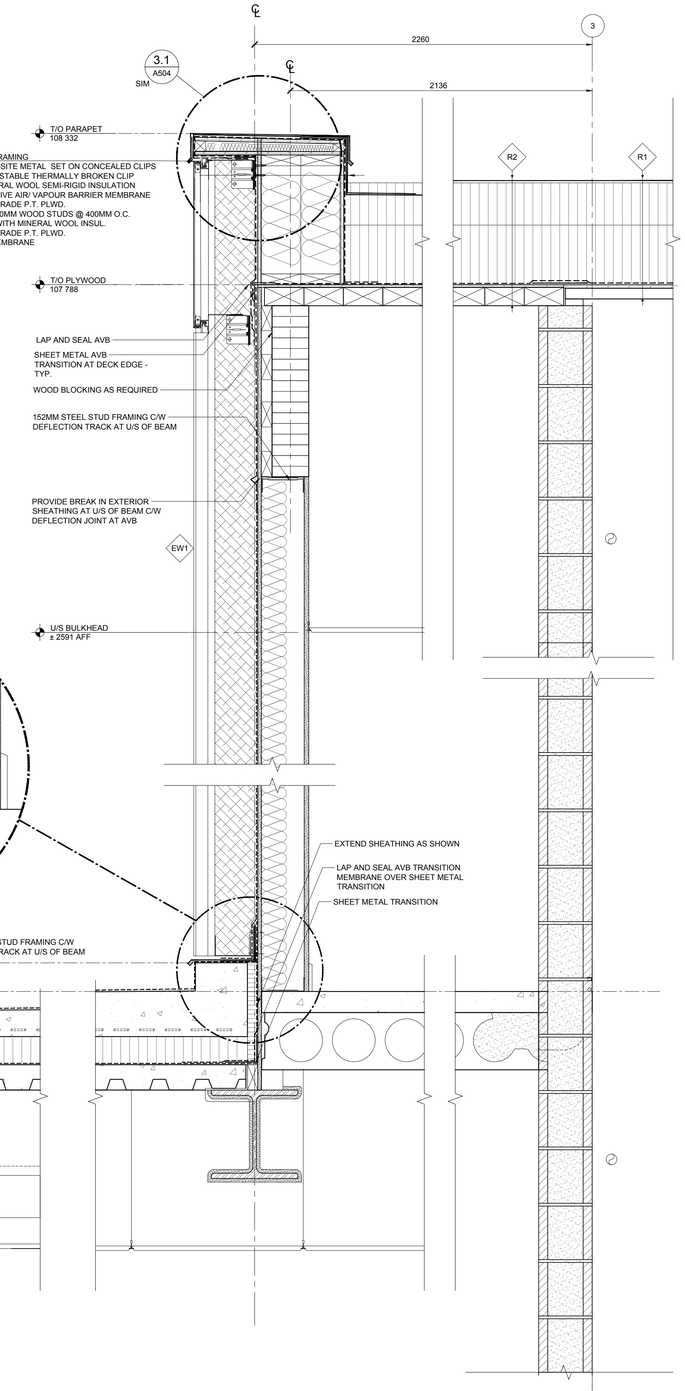

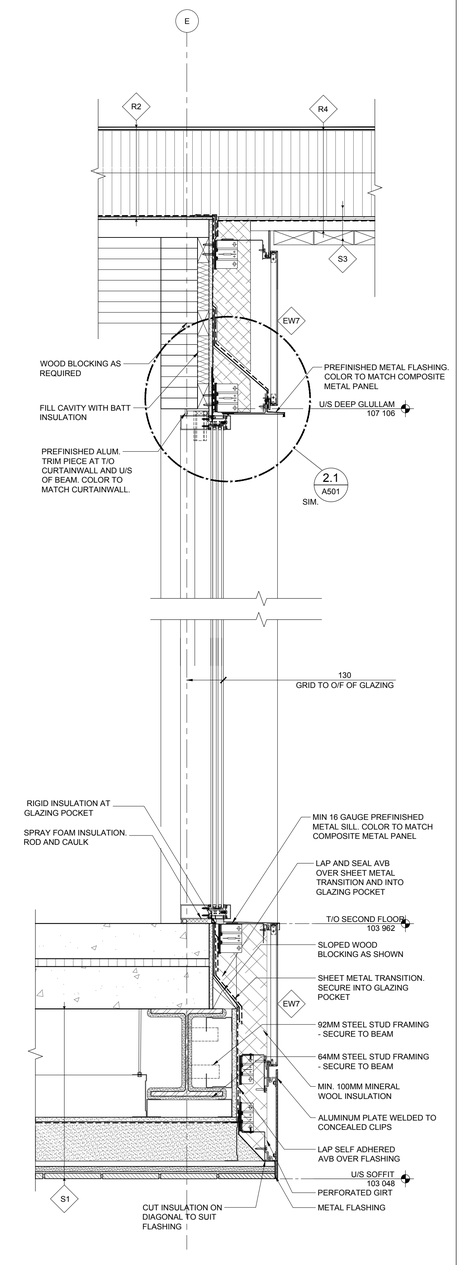

1 A505 1:10 WEST WALL DETAIL AT OUTDOOR AREA

2 A505 1:10 EXTERIOR WALL DETAIL AT CURTAINWALL

3 A505 1:10 EXTERIOR WALL DETAIL AT SECOND FLOOR

4 A505 1:10 EXTERIOR WALL DETAIL AT SECOND FLOOR

5 A506 1:10 EXTERIOR WALL DETAIL AT DAY ROOM GLAZING

Cibinel Architecture Ltd
560 ACADEMY ROAD WINNIPEG MB R3N 0E3
T. 204 989 8910
ARCHITECT

NO.	DATE	REVISION / ISSUANCE
00	2023.02.03	ISSUED FOR CONSTRUCTION

Seal

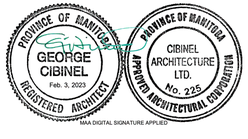

Project
WFPS STATION 9
1083 AUTUMNWOOD DRIVE

Sheet Title
SECTION DETAILS
WEST WALL

Project No. 2150

Sheet A505

CIBINEL - Arch D - 24" X 36"