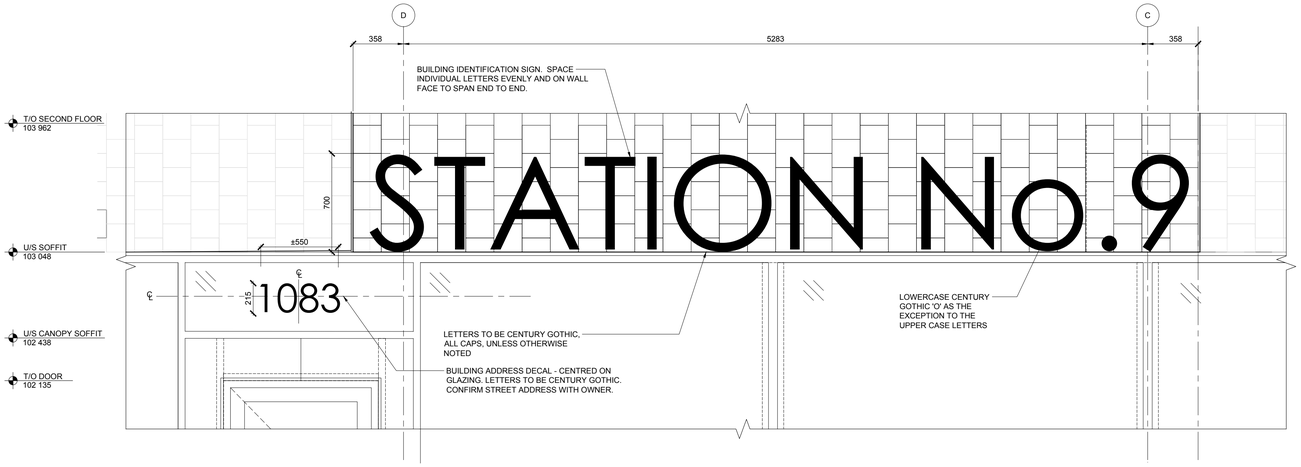

1 A302 SIGNAGE ELEVATION
1:20

6 A302 WEST SOFFIT PANEL TYPE A
1:50

7 A302 WEST SOFFIT PANEL TYPE B
1:50

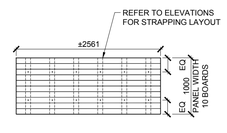

8 A302 SOUTH SOFFIT PANEL TYPE C
1:50

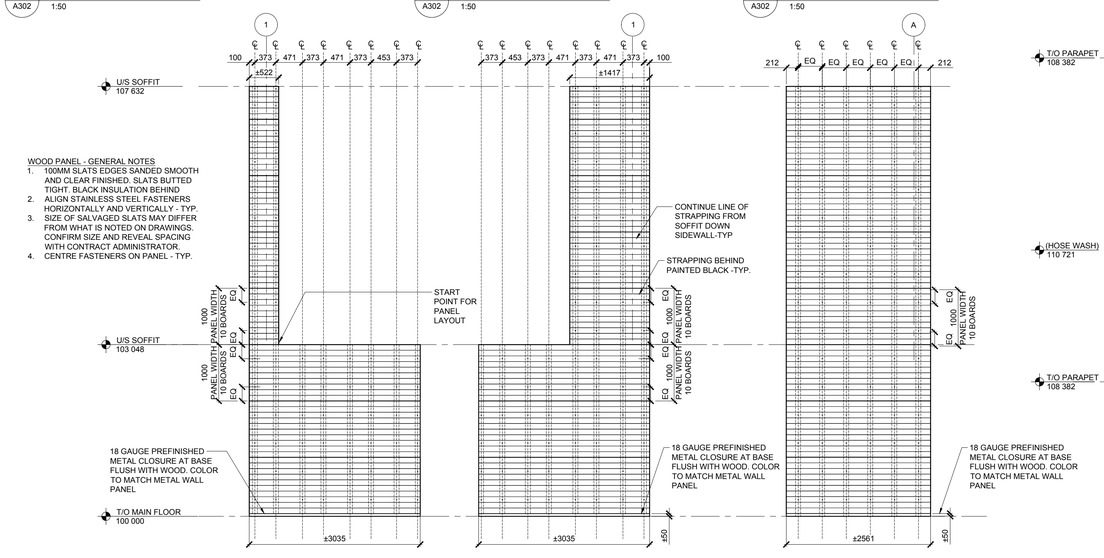

9 A302 WOOD SLAT PANEL LAYOUT - NORTH WEST
1:50

10 A302 WOOD SLAT PANEL LAYOUT - SOUTH WEST
1:50

11 A302 WOOD SLAT PANEL LAYOUT - SOUTH EAST
1:50

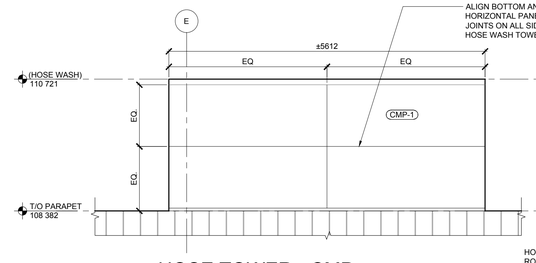

2 A302 HOSE TOWER - CMP PANEL LAYOUT (EAST)
1:50

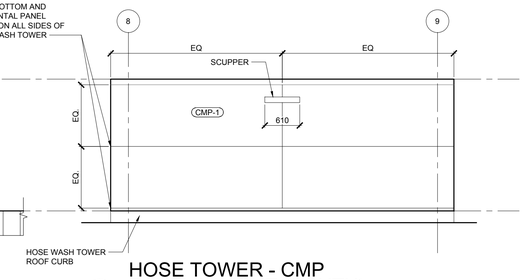

3 A302 HOSE TOWER - CMP PANEL LAYOUT (SOUTH)
1:50

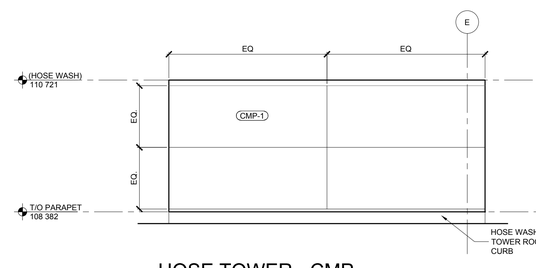

4 A302 HOSE TOWER - CMP PANEL LAYOUT (WEST)
1:50

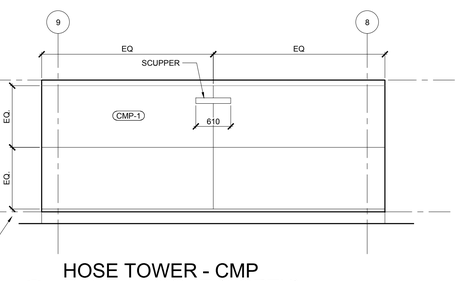

5 A302 HOSE TOWER - CMP PANEL LAYOUT (NORTH)
1:50

Cibinel Architecture Ltd
560 ACADEMY ROAD WINNIPEG MB R3N 0E3
T. 204 989 8910

ARCHITECT

NO.	DATE	REVISION / ISSUANCE
00	2023.02.03	ISSUED FOR CONSTRUCTION

Seal

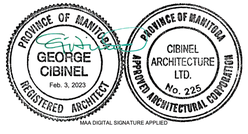

Project

WFPS STATION 9

1083 AUTUMNWOOD DRIVE

Sheet Title

EXTERIOR ELEVATION DETAILS

Project No. 2150

Sheet A302

CIBINEL - Arch D - 24" X 36"