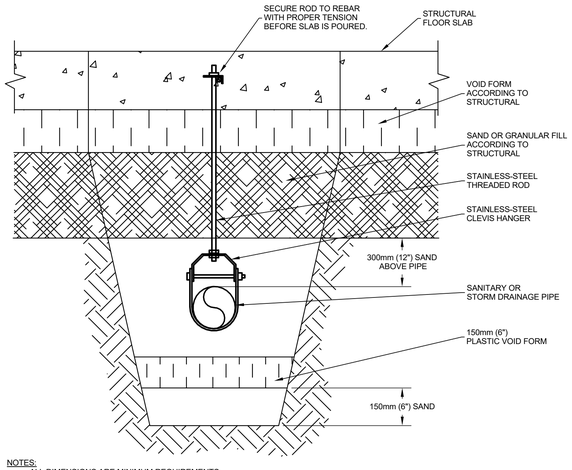

NOTES:
- ALL DIMENSIONS ARE MINIMUM REQUIREMENTS
- NOT APPLICABLE TO SLAB-ON-GRADE CONSTRUCTION.
- CONTRACTOR TO ENSURE VOID FORM BELOW THE TRENCH IS PROTECTED FROM COLLAPSE OR FAILURE PRIOR TO CASTING THE FLOOR SLAB.
- HANGERS SHALL BE SIZED AND SPACED TO SUPPORT THE WEIGHT OF:
  - THE PIPE,
  - ITS CONTENTS, AND
  - THE FILL OVER THE PIPE.

PIPE SUPPORT UNDER STRUCTURAL SLAB FOR PIPE DIAMETERS 10" AND SMALLER

SCALE: N.T.S

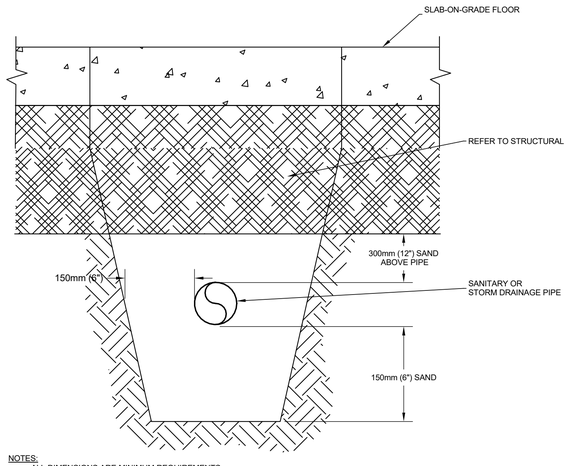

NOTES:
- ALL DIMENSIONS ARE MINIMUM REQUIREMENTS
- NOT APPLICABLE TO STRUCTURAL SLAB CONSTRUCTION.

PIPE SUPPORT UNDER SLAB-ON-GRADE

SCALE: N.T.S

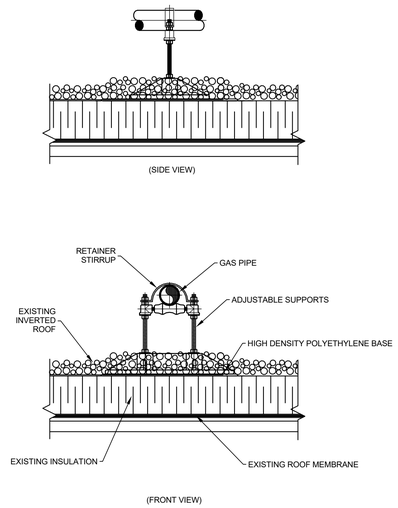

GAS PIPE SUPPORT ON FLAT ROOF

SCALE: N.T.S

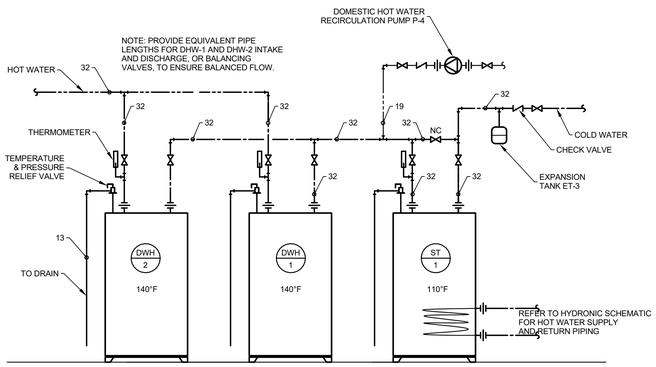

DOMESTIC WATER HEATER SCHEMATIC

SCALE: N.T.S

Cibinel Architecture Ltd
560 ACADEMY ROAD WINNIPEG MB R3N 0E3
T. 204 989 8910

ARCHITECT

epp siepman engineering
400 - 136 Market Avenue
Winnipeg, MB R3B 0P4
T 204 453 1080

CONSULTANT

ENGINEERS GEOSCIENTISTS MANITOBA
Certificate of Authorization
Epp Siepman Engineering Inc.
No. 4035

This is a print of a document that has been electronically authenticated with technology authorized by the Engineers Geoscientists Manitoba. The original is in electronic form.

NO.	DATE	REVISION / ISSUANCE
0	2023.02.03	ISSUED FOR CONSTRUCTION

Seal

PROVINCE OF MANITOBA
D. A. SIEPMAN
Member
23527
2023-02-03
REGISTERED PROFESSIONAL ENGINEER

Project
WFPS STATION 9

1083 AUTUMNWOOD DRIVE

Sheet Title
DETAILS - PLUMBING

Project No. 22028

Sheet MP4.2