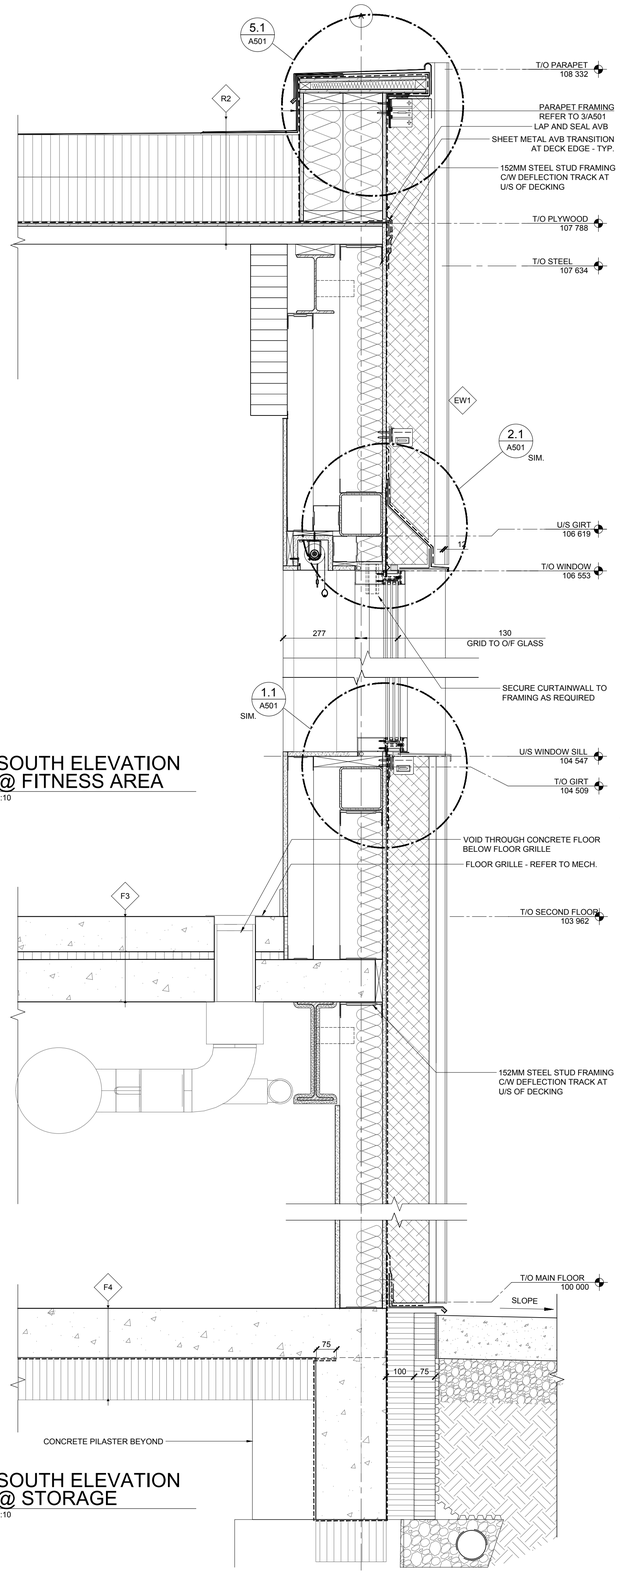

2 A503 SOUTH ELEVATION @ FITNESS AREA
1:10

1 A503 SOUTH ELEVATION @ STORAGE
1:10

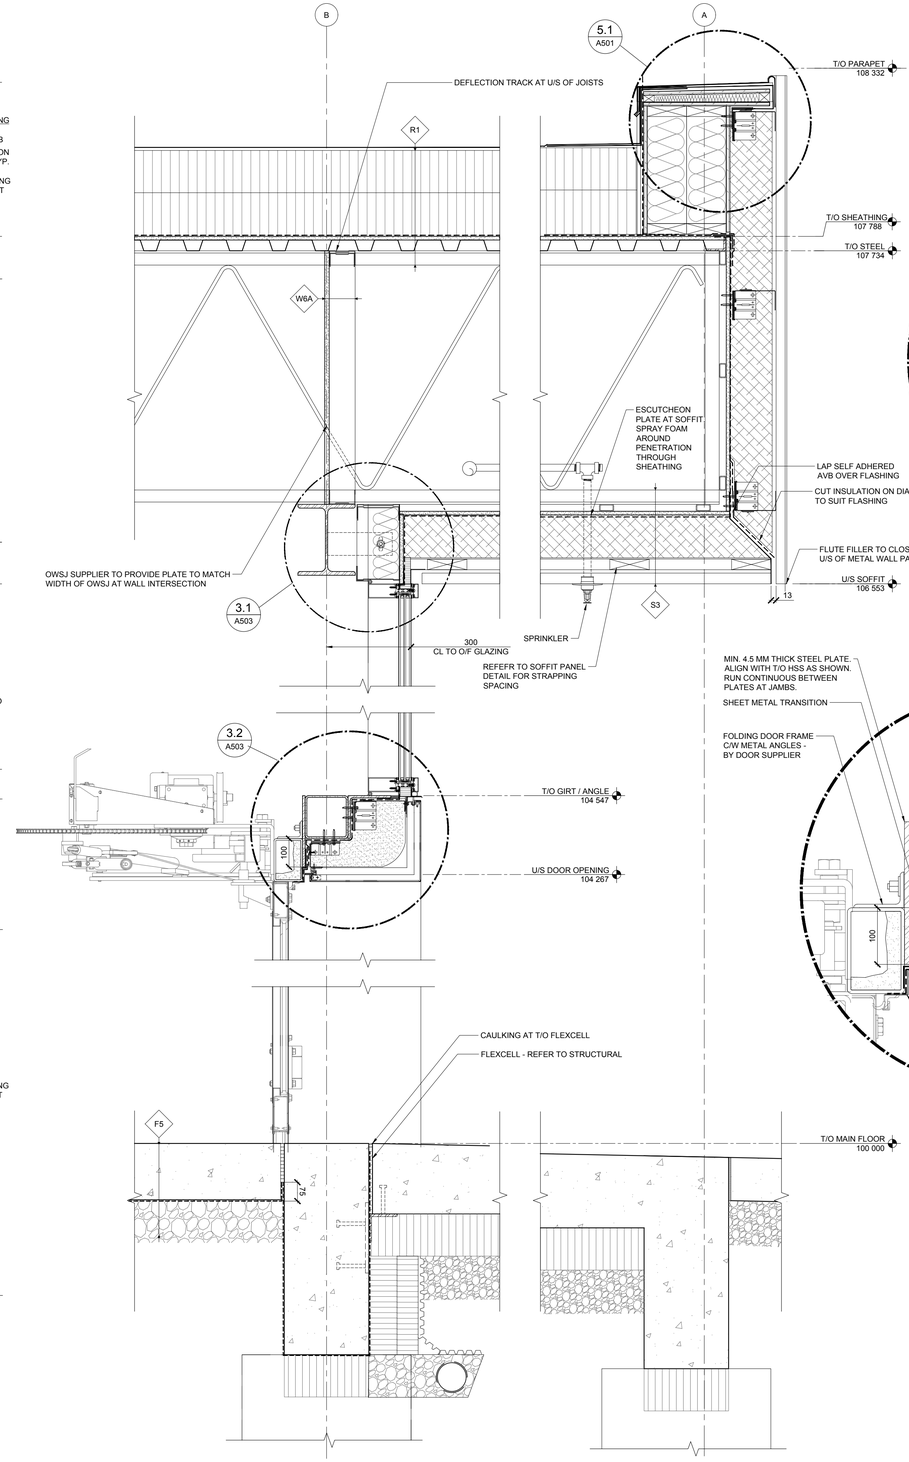

3 A503 SECTION THROUGH APPARATUS DOOR
1:10

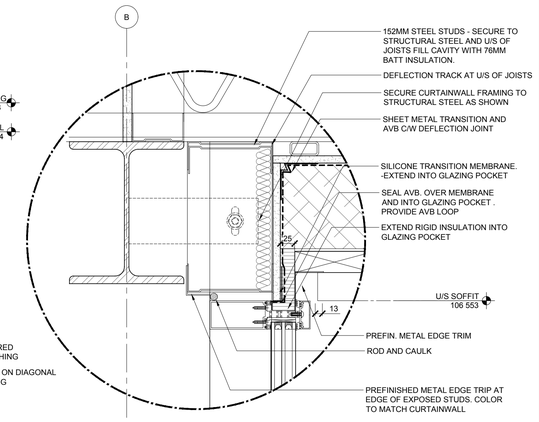

3.1 A503 SOUTH SOFFIT DETAIL - TYP
1:5

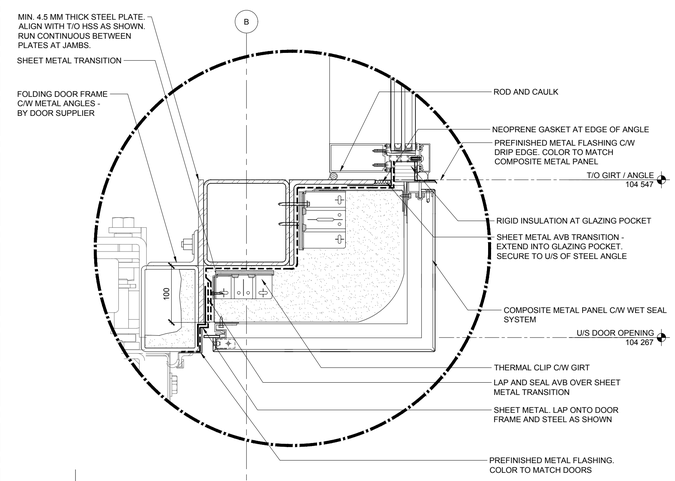

3.2 A503 APPARATUS DOOR DETAIL - TYP
1:5

Cibinel
Architecture Ltd
560 ACADEMY ROAD WINNIPEG MB R3N 0E3
T. 204 989 8910

ARCHITECT

NO.	DATE	REVISION / ISSUANCE
00	2023.02.03	ISSUED FOR CONSTRUCTION

Seal

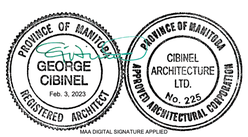

Project

WFPS STATION 9

1083 AUTUMNWOOD DRIVE

Sheet Title

SECTION DETAILS
SOUTH WALL

Project No.

2150

Sheet

A503

CIBINEL - Arch D - 24" X 36"