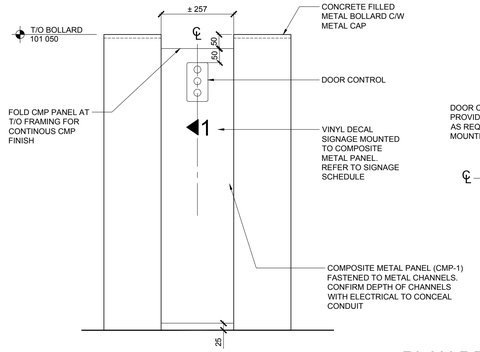

ELEATION DETAIL INTERIOR BOLLARDS

1.1 / A803 1:10

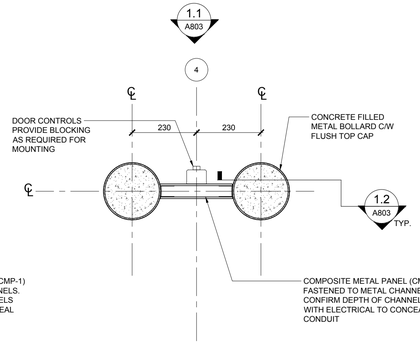

PLAN DETAIL INTERIOR BOLLARDS

1 / A803 1:10

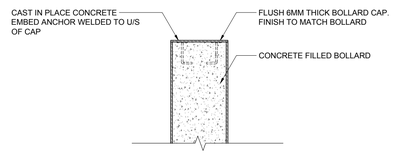

SECTION DETAIL @ BOLLARD CAP - TYP

1.2 / A803 1:10

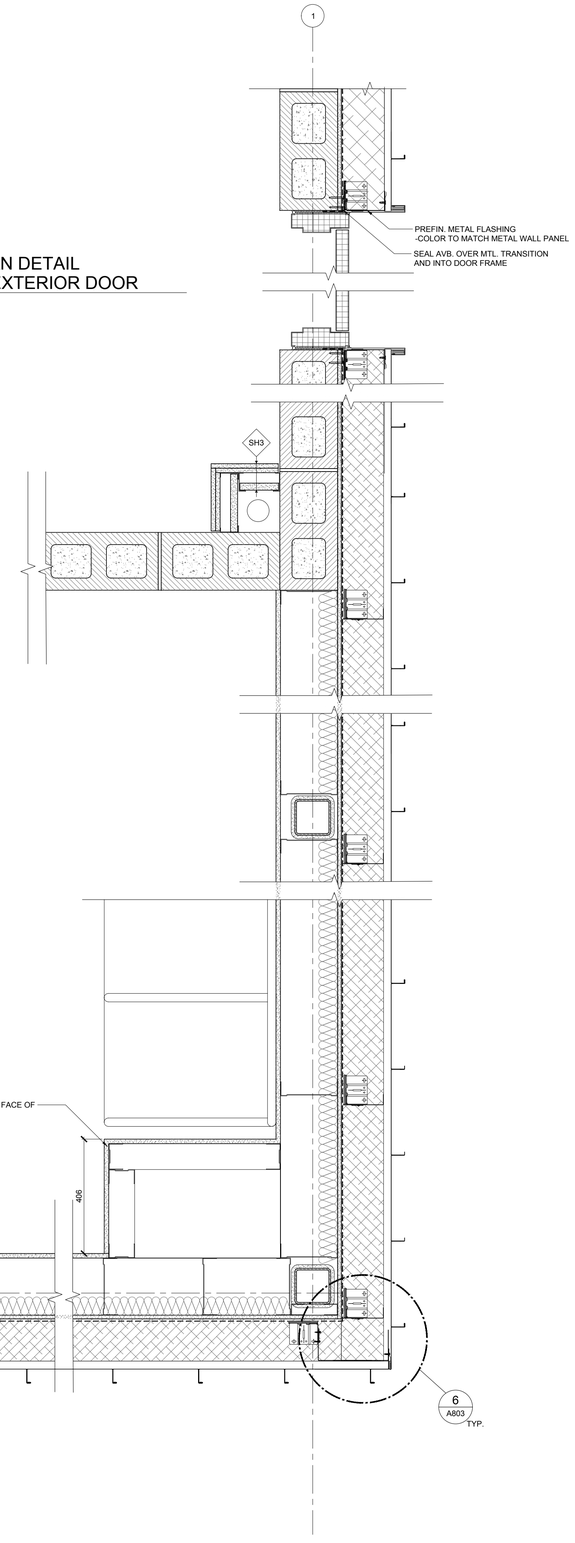

PLAN DETAIL @ EXTERIOR DOOR

4 / A803 1:10

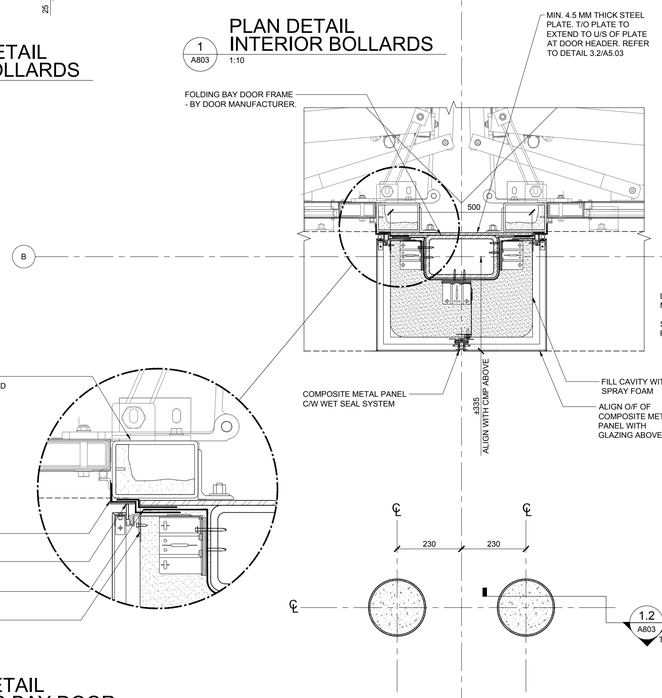

PLAN DETAIL @ SOUTH EAST CORNER

3 / A803 1:10

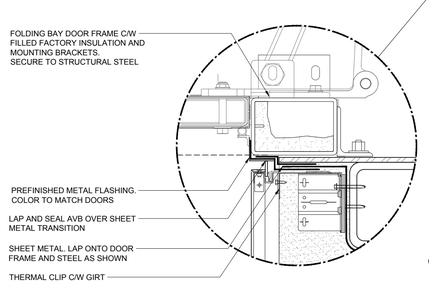

PLAN DETAIL FOLDING BAY DOOR

5 / A803 1:10

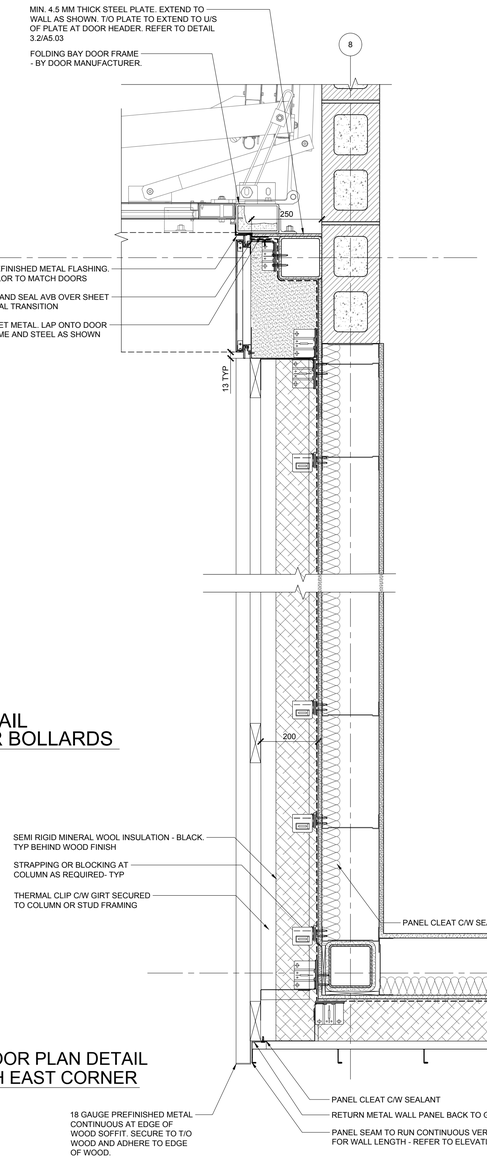

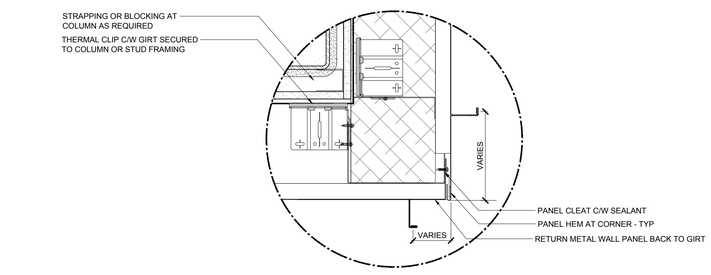

CORNER DETAIL - TYP

6 / A803 1:10

Cibinel Architecture Ltd
560 ACADEMY ROAD WINNIPEG MB R3N 0E3
T. 204 989 8910
ARCHITECT

NO.	DATE	REVISION / ISSUANCE
00	2023.02.03	ISSUED FOR CONSTRUCTION

Seal

Project

WFPS STATION 9

1083 AUTUMNWOOD DRIVE

Sheet Title

PLAN DETAILS

Project No. 2150

Sheet A803