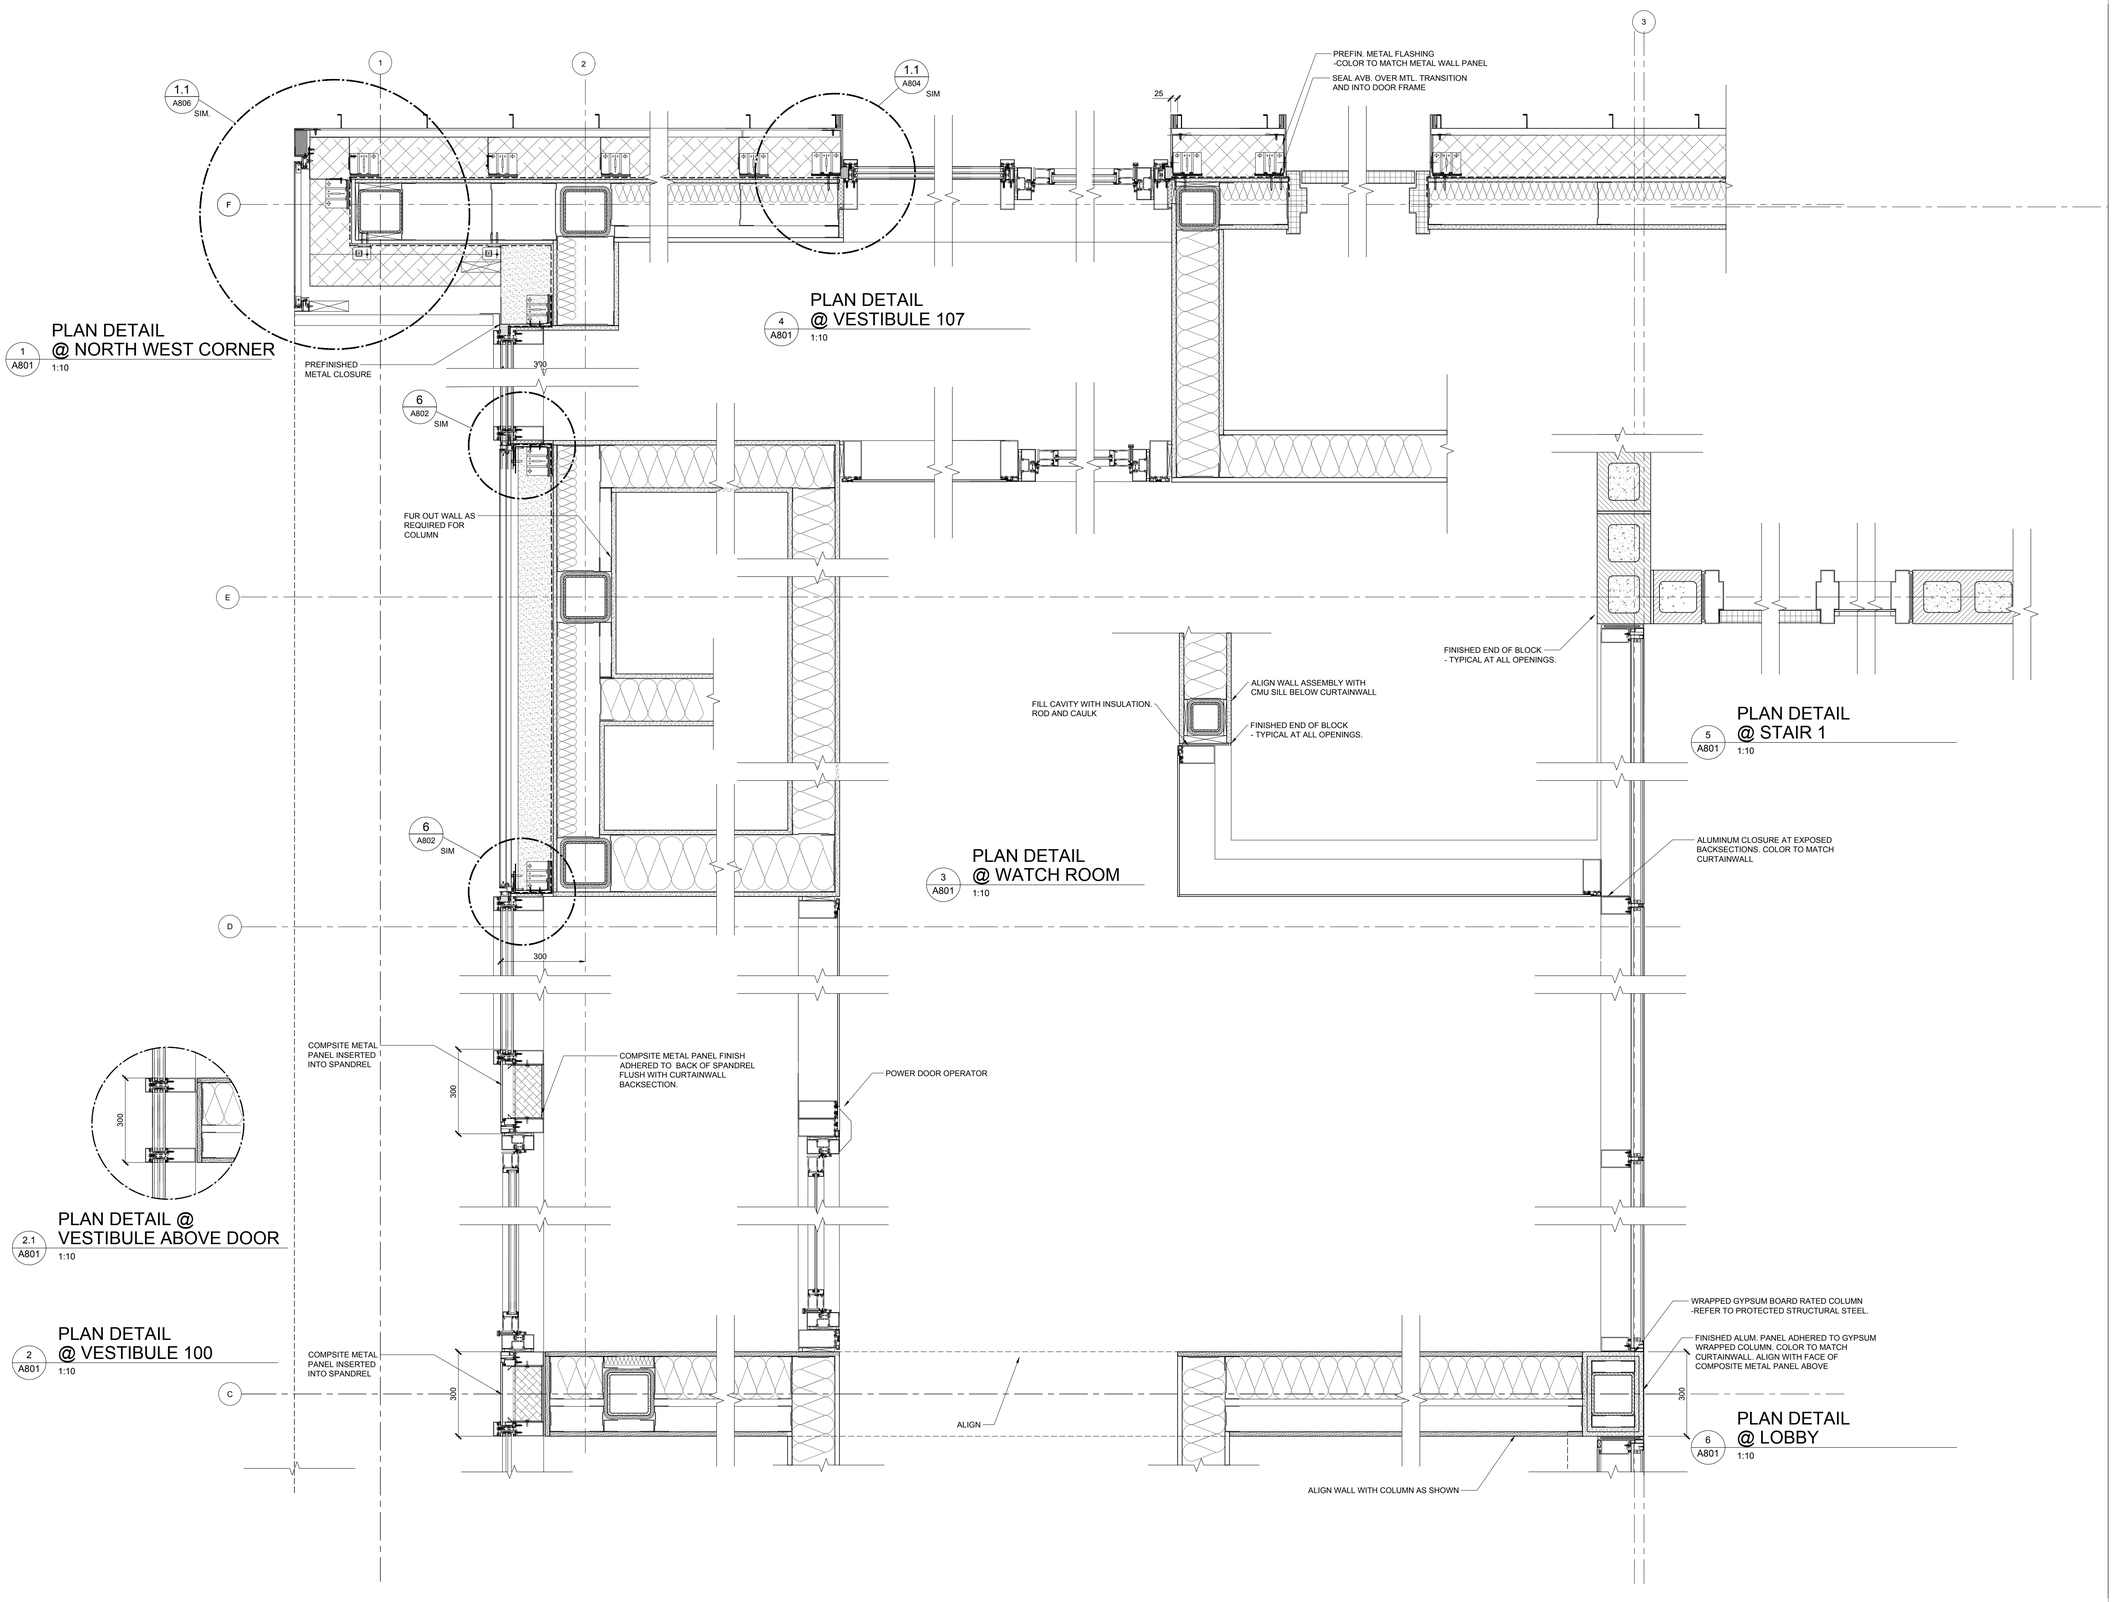

Cibinel
Architecture Ltd
560 ACADEMY ROAD WINNIPEG MB R3N 0E3
T. 204 989 8910

ARCHITECT

NO.	DATE	REVISION / ISSUANCE
00	2023.02.03	ISSUED FOR CONSTRUCTION

Seal

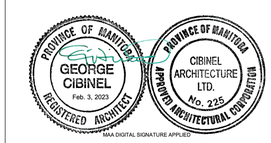

Project

WFPS STATION 9

1083 AUTUMNWOOD DRIVE

Sheet Title

PLAN DETAILS

Project No.

2150

Sheet

A801

CIBINEL - Arch D - 24" X 36"