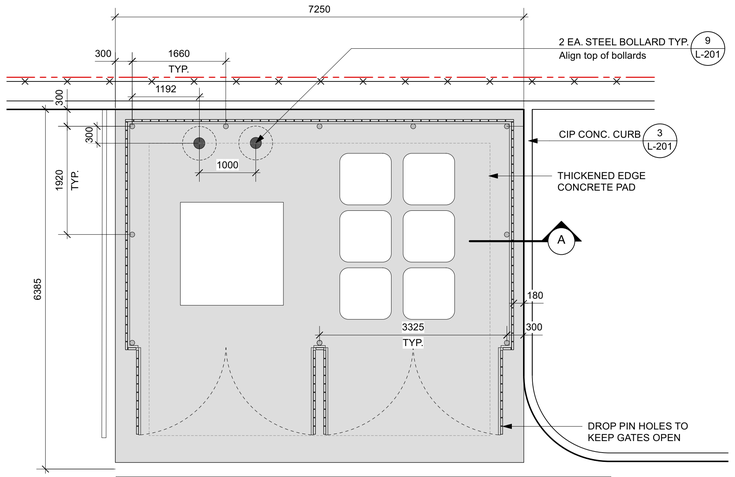

PLAN
SCALE: 1:50

NOTE:
- WELDED GATE FRAMES & GATE HARDWARE PER STANDARD CHAINLINK FENCE CONSTRUCTION
- FACE GATES WITH 19 x 140 P.T. BOARDS
- FINISH TO MATCH ENCLOSURE WALLS
- INSTALL GATES W/ CANE BOLT, LATCH HARDWARE & GATE WHEELS
- ALL WOOD TO BE PRESSURE TREATED

1 / L-201 GARBAGE BIN ENCLOSURE
AS NOTED

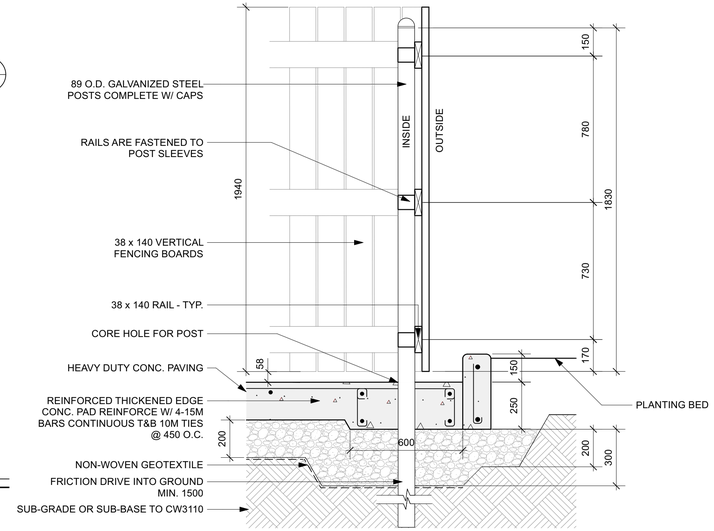

SECTION A
SCALE: 1:15

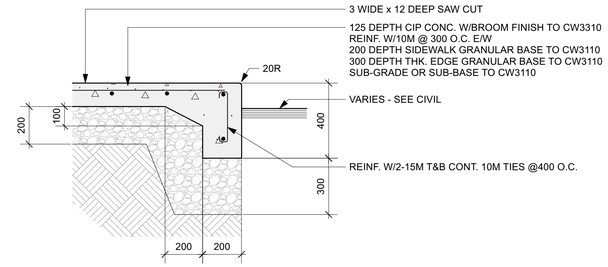

2 / L-201 CIP CONC. PAVING W/ THK. EDGE
Scale: 1:15

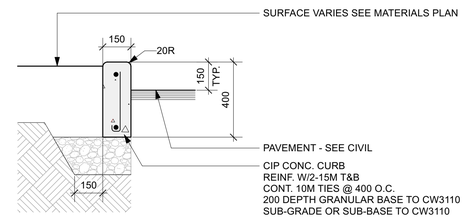

3 / L-201 CIP CONC. CURB
Scale: 1:15

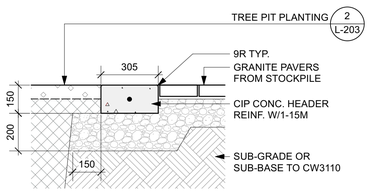

4 / L-201 CIP CONC. HEADER
Scale: 1:15

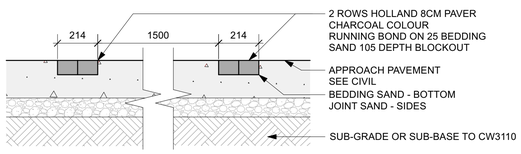

5 / L-201 APPROACH INDICATOR STRIP
Scale: 1:15

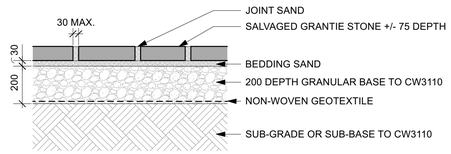

6 / L-201 GRANITE PAVERS FROM STOCK PILE
Scale: 1:15

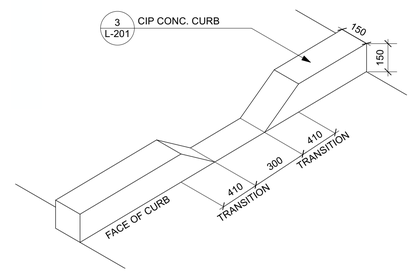

7 / L-201 CURB CUT
Scale: 1:15

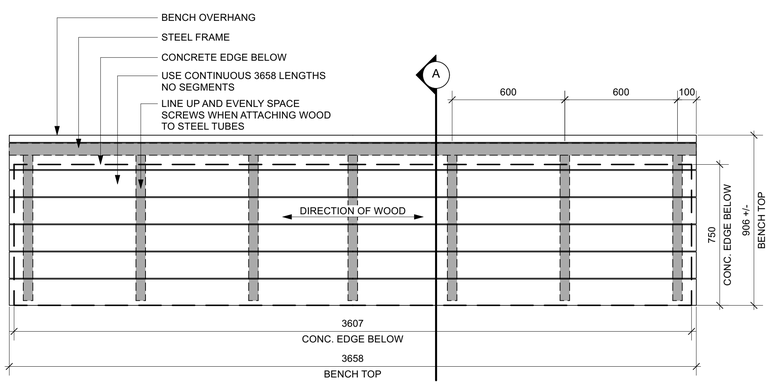

PLAN

8 / L-201 CIP CONC. & TIMBER BENCH
Scale: 1:15

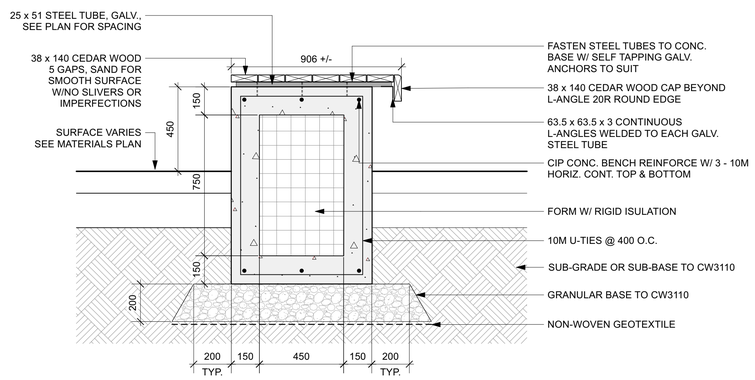

SECTION A

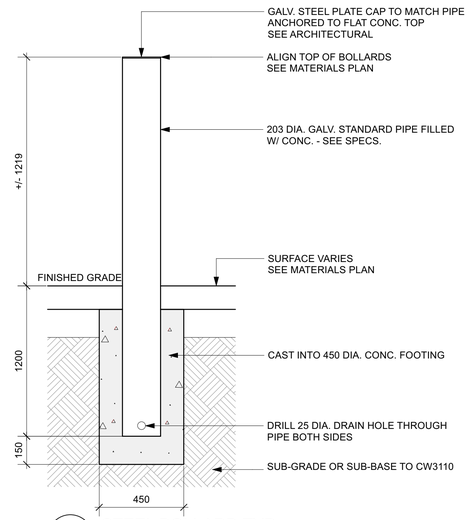

9 / L-201 STEEL BOLLARD TYP.
Scale: 1:15

Cibinel
Architecture Ltd
560 ACADEMY ROAD WINNIPEG MB R3N 0E3
T. 204 989 8910
ARCHITECT

HTFC
PLANNING & DESIGN
500-115 Bannatyne Avenue East Winnipeg, MB R3B 0R3
PHONE 204 944 9907 WEB htfc.ca
CONSULTANT

NO.	DATE	REVISION / ISSUANCE
00	2023.02.03	ISSUED FOR CONSTRUCTION

Seal

JAMES HUDSON
Member No. 186
2023-02-03

Project
WFPS STATION 9
1083 AUTUMNWOOD DRIVE

Sheet Title
DETAILS 1

Project No.
2150

Sheet
L-201

CIBINEL - Arch D - 24" X 36"