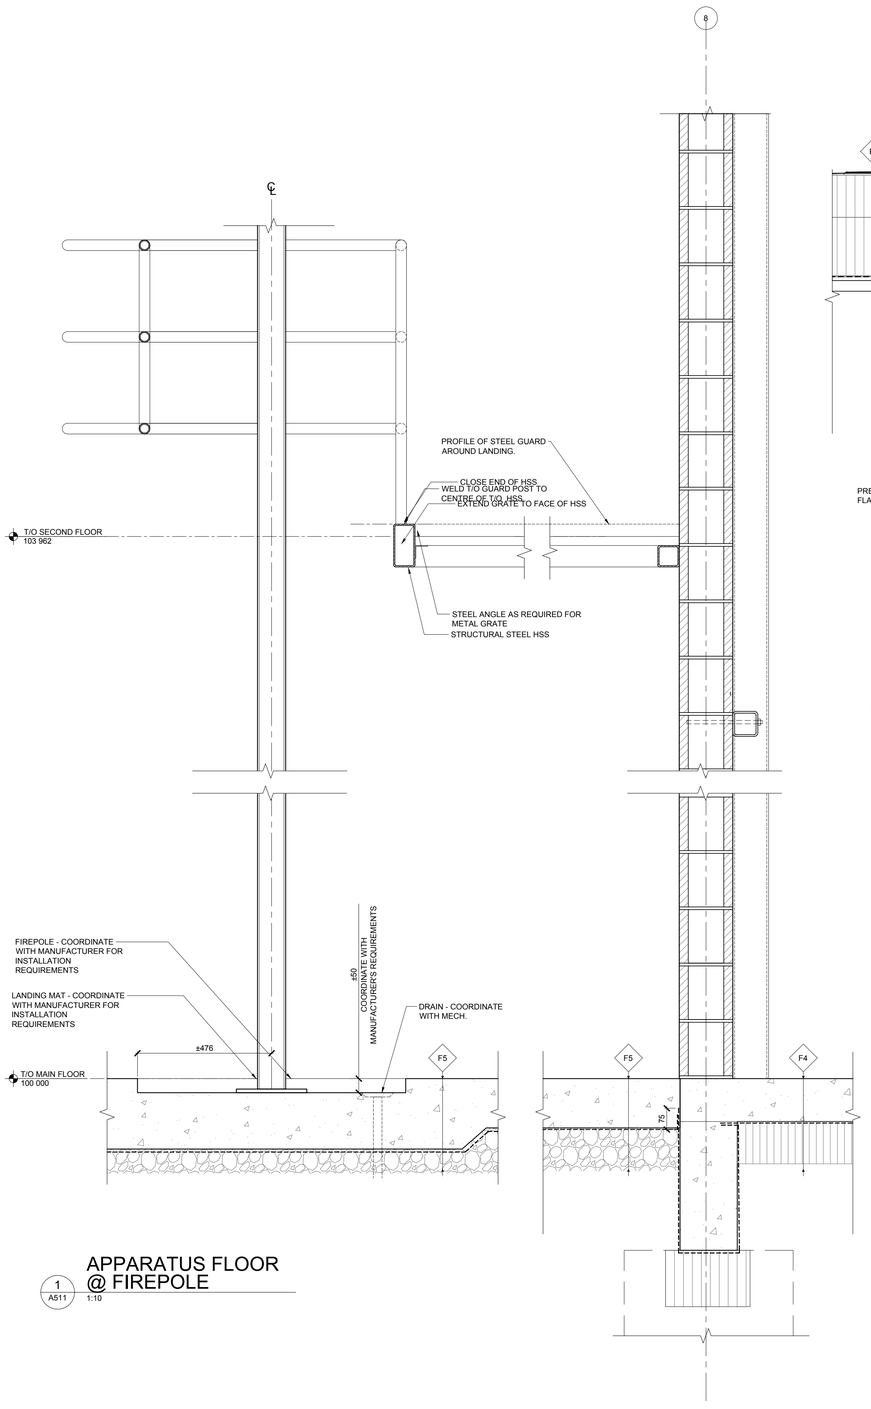

1 A511 APPARATUS FLOOR @ FIREPOLE 1:10

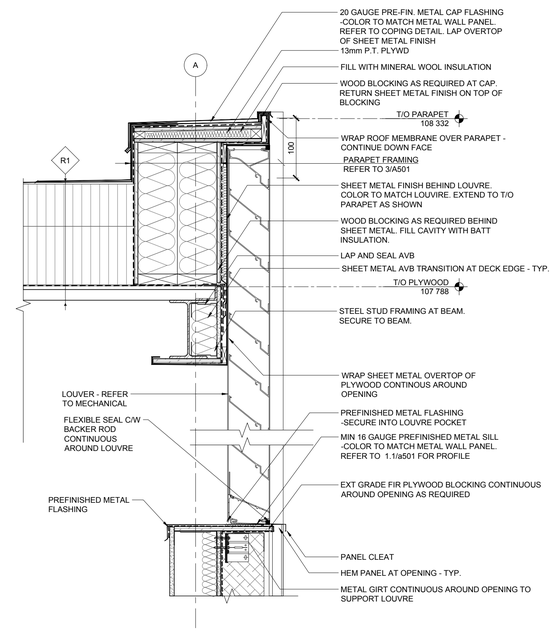

3 A511 SOUTH ELEVATION @ MECH LOUVRE 1:10

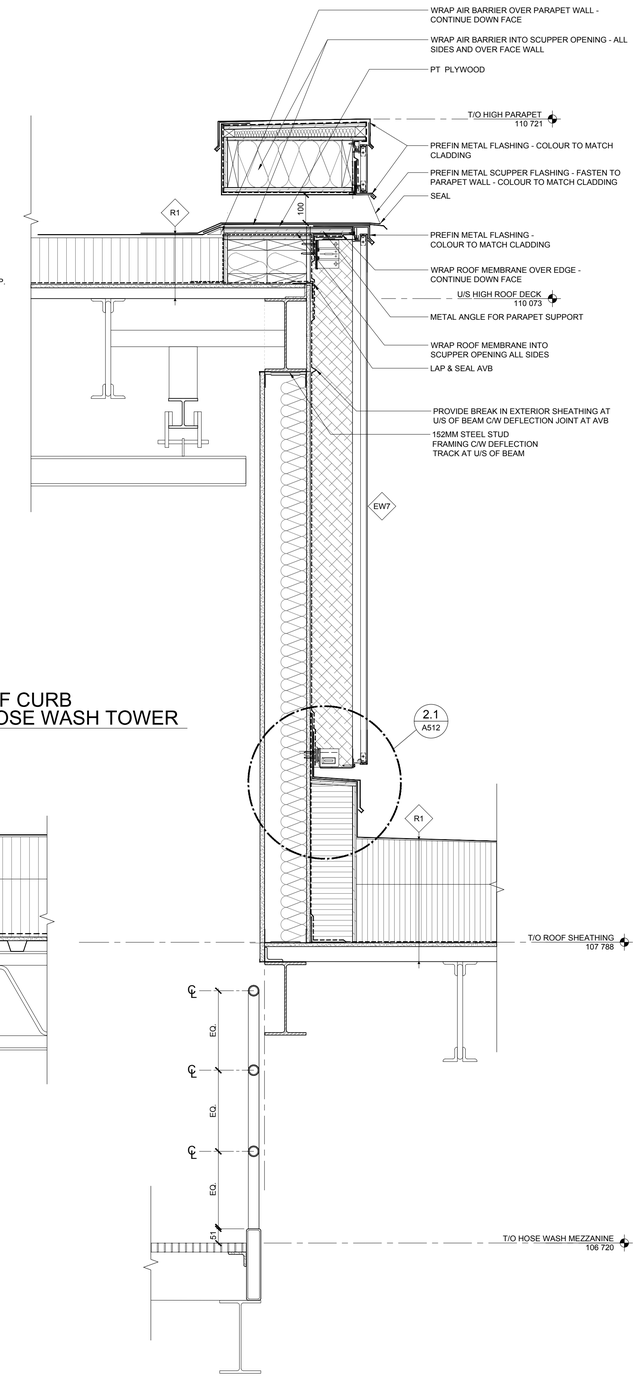

4 A511 ROOF CURB @ HOSE WASH TOWER 1:10

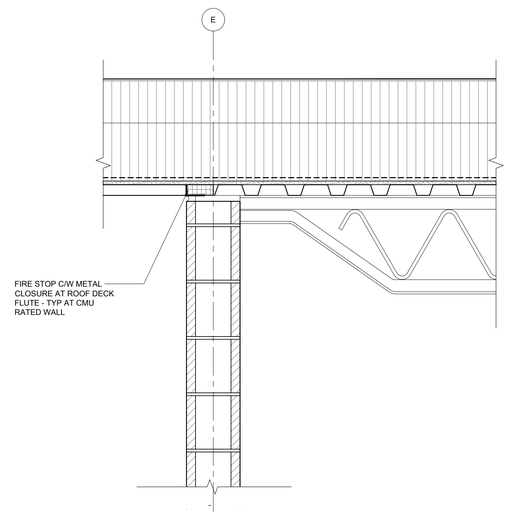

5 A513 FIRESTOPPING AT T/O CMU WALL - TYP. 1:10

2 A513 ROOF CURB @ HOSE WASH TOWER 1:10

Cibinel Architecture Ltd
560 ACADEMY ROAD WINNIPEG MB R3N 0E3
T. 204 989 8910

ARCHITECT

NO.	DATE	REVISION / ISSUANCE
00	2023.02.03	ISSUED FOR CONSTRUCTION

Seal

Project

WFPS STATION 9

1083 AUTUMNWOOD DRIVE

Sheet Title

SECTION DETAILS
HOSE WASH

Project No. 2150

Sheet A511

CIBINEL - Arch D - 24" X 36"