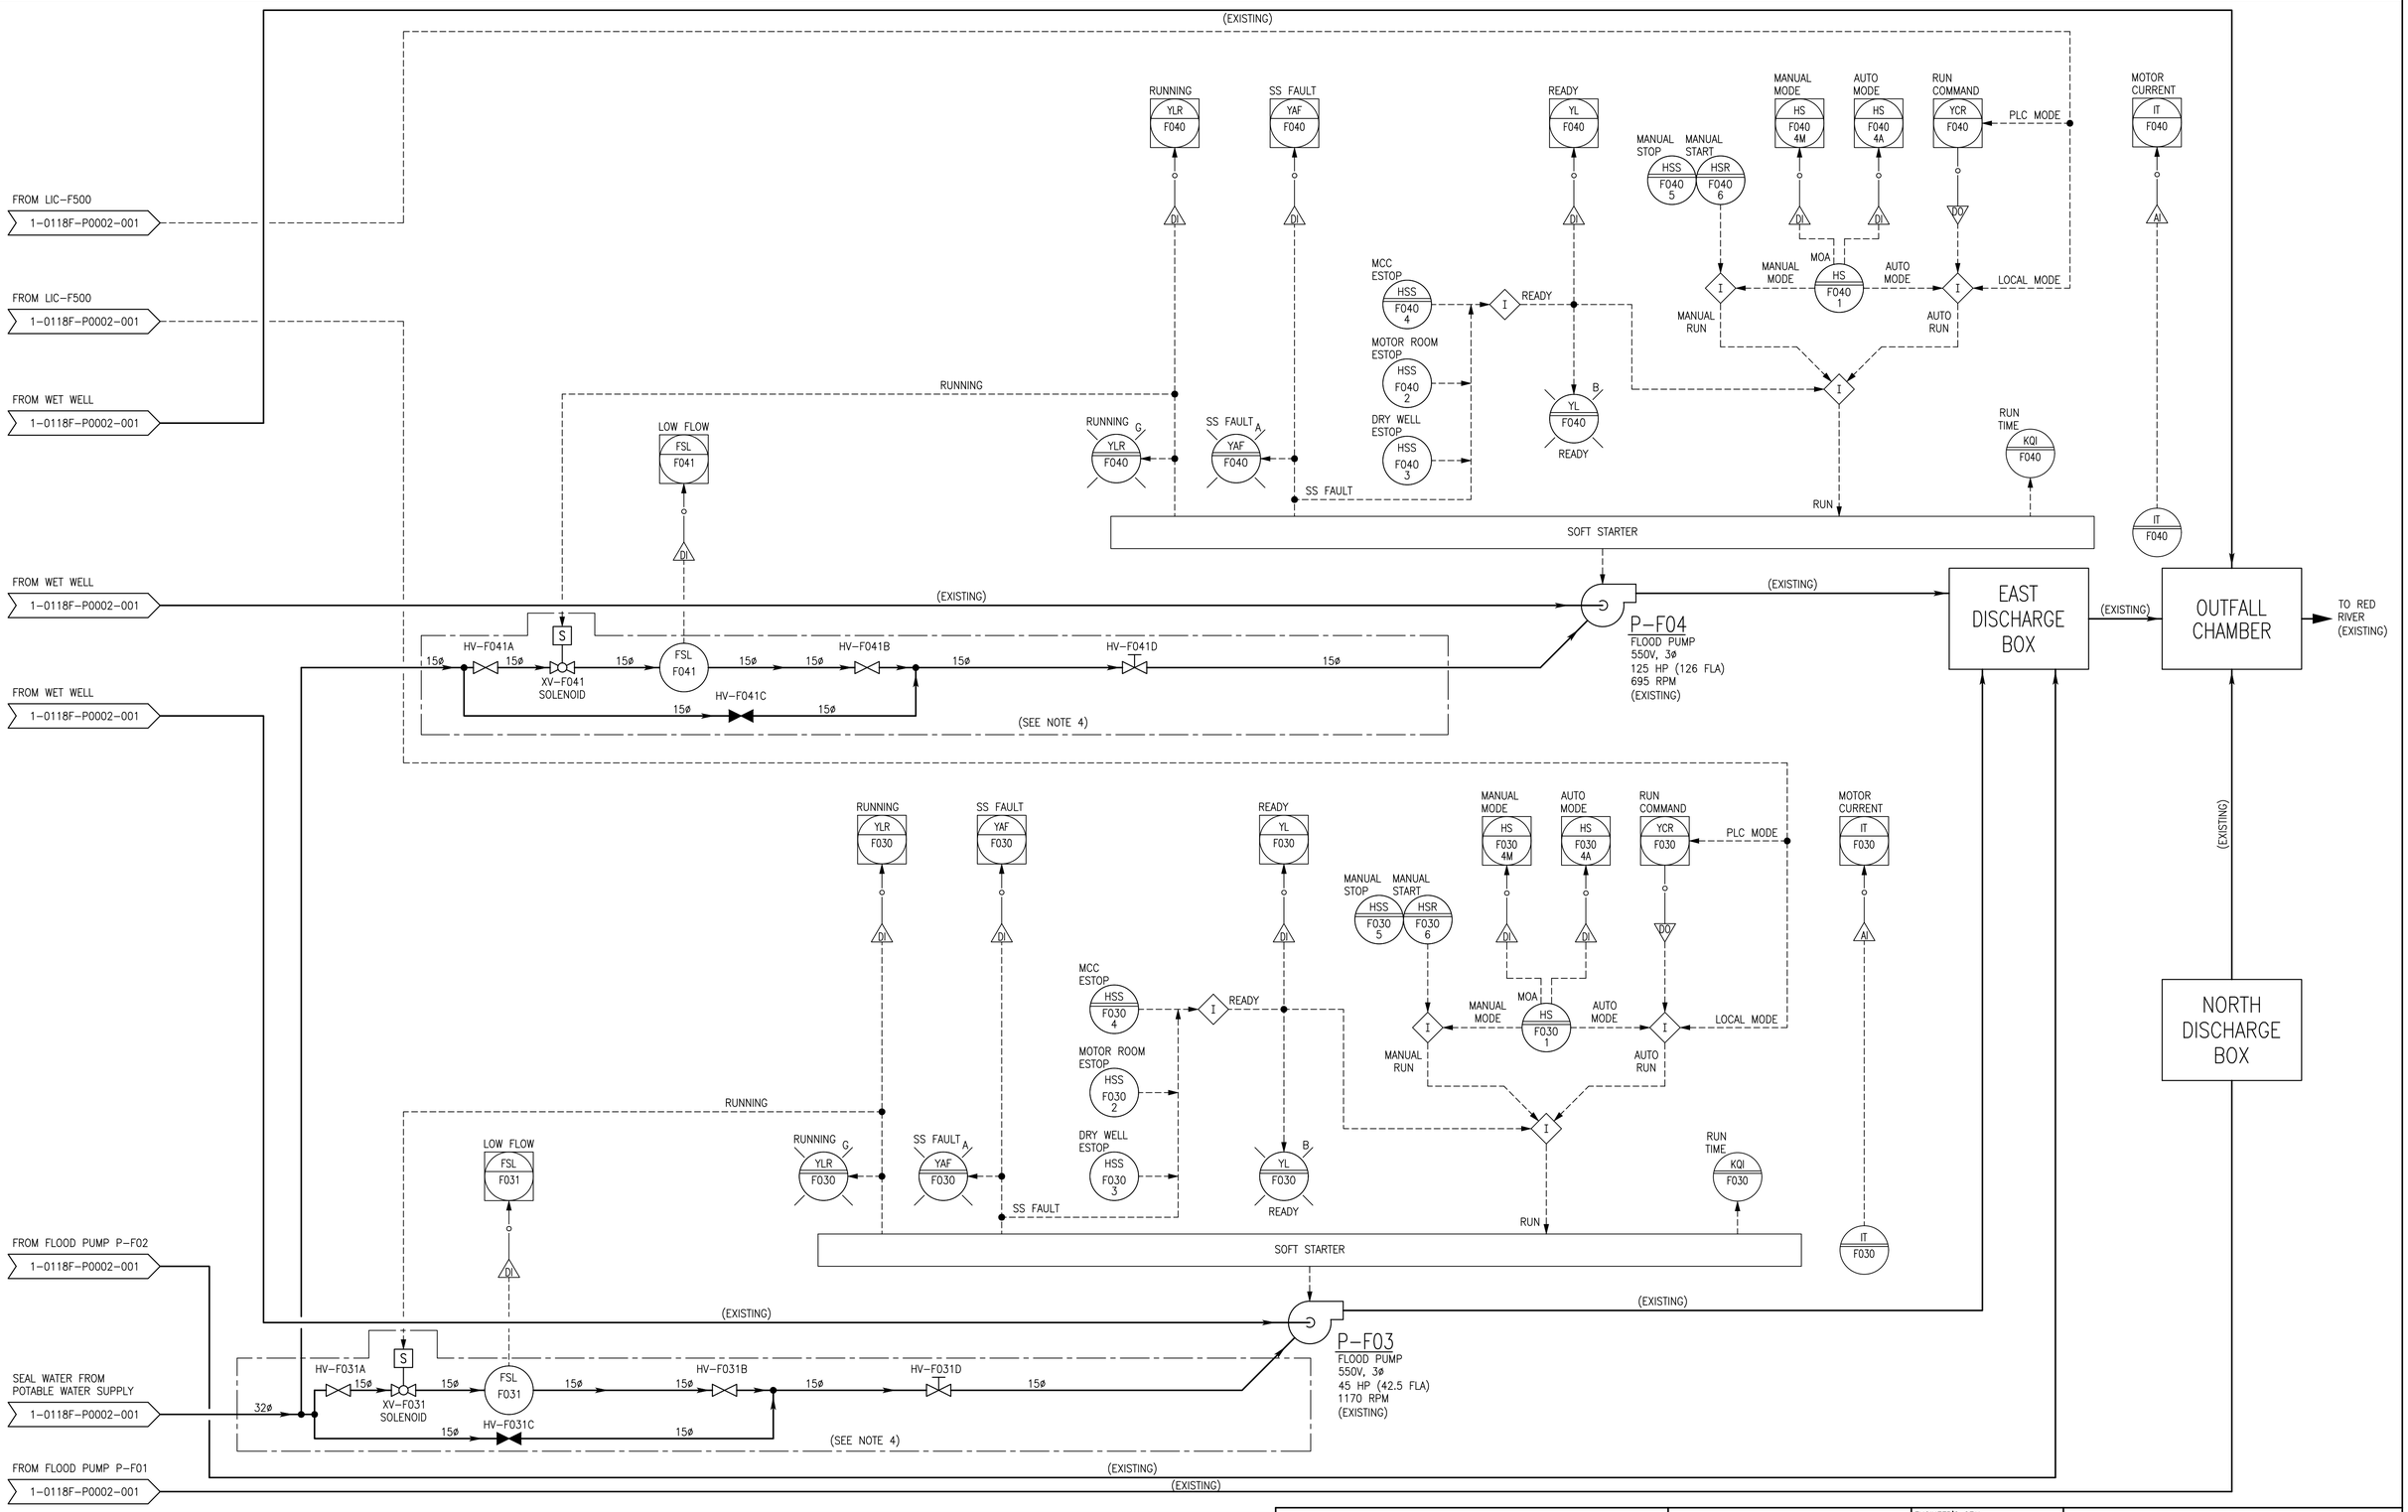

NOTES:

1. ALL EQUIPMENT, INSTRUMENTS AND PIPING SHOWN ON THIS DRAWING ARE NEW AND ARE TO BE PROVIDED BY THE UNLESS MARKED AS EXISTING.
2. REFER TO DRAWING 1-0118F-P0002-001 FOR P&ID LEGEND.
3. REFER TO DRAWING 1-0118F-P0002-001 FOR ADDITIONAL NOTES.
4. MECHANICAL PIPING AND COMPONENTS IS INDICATIVE ONLY AND IS NOT TO BE USED FOR CONSTRUCTION PURPOSES. REFER TO MECHANICAL DRAWINGS FOR EXACT CONSTRUCTION INSTALLATION DETAILS.

ENGINEERS GEOSCIENTISTS MANITOBA
Certificate of Authorization
SNC-Lavalin Inc.
No. 4489

NO.	REVISIONS	DATE	DESIGN	CHECK
00	ISSUED FOR CONSTRUCTION, TENDER 167-2023	2023/03/02	MS	BC

SNC·LAVALIN

SNC-LAVALIN INC.
148 Nature Park Way
Winnipeg, MB, Canada R3P 0X7
204-786-8080

DESIGNED BY: M. SARIC	CHECKED BY: B. CLEVEN
DRAWN BY: M. SARIC	APPROVED BY: B. CLEVEN
SCALE: N.T.S.	ISSUED FOR CONSTRUCTION BY: K. ZUREK
DATE: 2022/07/11	DATE: 2023/03/02
CONSULTANT NO.:	

ENGINEER'S SEAL
PROVINCE OF MANITOBA
M. SARIC
Member
46571
REGISTERED PROFESSIONAL ENGINEER
2023-03-03

REV. 00

Winnipeg
THE CITY OF WINNIPEG
WATER AND WASTE DEPARTMENT

BANNATYNE FLOOD PUMPING STATION
2023 UPGRADES
PROCESS AND INSTRUMENTATION DIAGRAM
FLOOD PUMPING

CITY DRAWING NUMBER	SHEET	REV.	SIZE
1-0118F-P0002	002	00	A1

1-0118F-P0002_Rev00.dwg

A1 SIZE – 594mm x 841mm

LAST SAVE: 2023/03/03 – 7:48am
PATH: \\Winpdc1\proj$\691232\4ENG\49PRC\DD – General DWG\1-0118F-P0002-002_Rev00.dwg