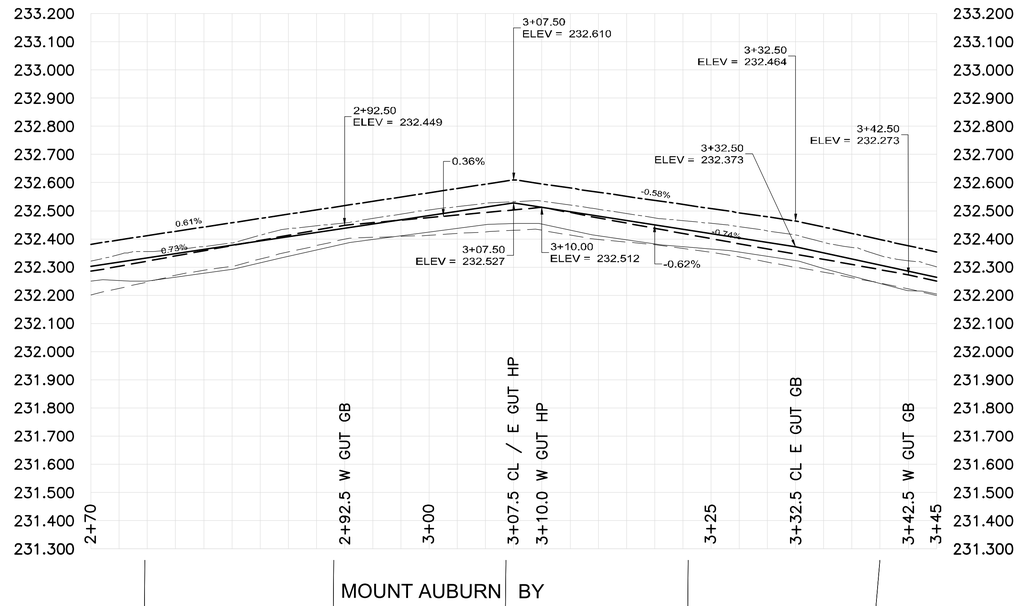

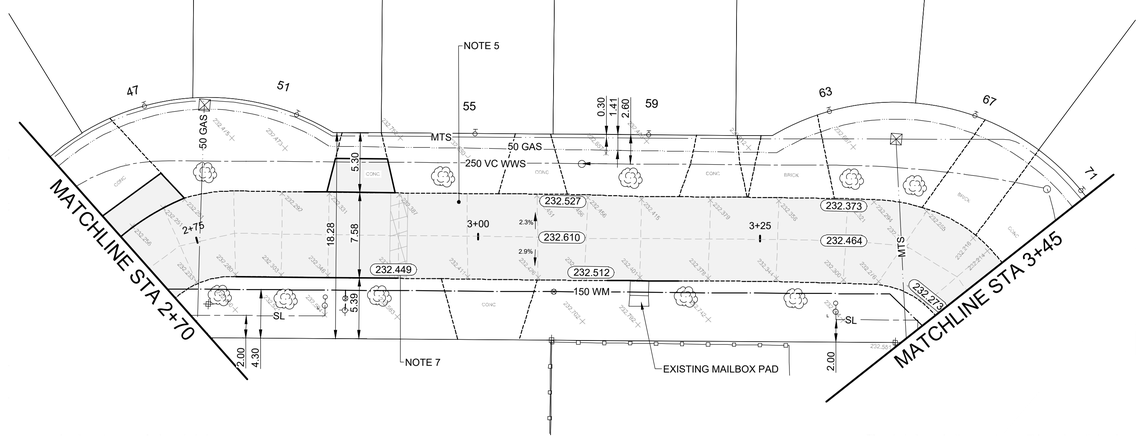

CONSTRUCTION NOTES

1. RENEW EXISTING LIP CURB (SD-202A, SD-202C)
2. ADJUST FRAME AND COVER TO GRADE AS PER (CW 3210)
3. REMOVE EXISTING PAVEMENT AND CONSTRUCT 150mm REINFORCED CONCRETE PAVEMENT
4. RENEW EXISTING CONCRETE SIDEWALK (SD-228A)
5. CONSTRUCT NEW 50mm (TYP) ASPHALT PAVEMENT OVERLAY (TYPE MS1)
6. RENEW EXISTING CURB RAMP (SD-229D)
7. INSTALL PAVEMENT REPAIR FABRIC (TYPE B)
8. RE-GRADE EXISTING PAVING STONES
9. INSTALL NEW CATCH PIT WITH MOUNTABLE CURB AND GUTTER INLET FRAME (SD-023), AND CONNECT TO CATCH BASIN WITH 250mm PVC PIPE AS PER CW 2130
10. ABANDON EXISTING CATCH PIT
11. REMOVE EXISTING ASPHALT
12. CONSTRUCT NEW CONCRETE SIDEWALK (SD-228A)
13. CONSTRUCT NEW CURB RAMP (SD-229C)
14. INSTALL NEW DETECTABLE WARNING SURFACE TILE (SD-229E)
15. RE-GRADE EXISTING SIDEWALK BLOCKS

GENERAL NOTES

A. PAVEMENT DIMENSIONS ARE TO BACK OF CURB
B. ALL CURB RADII UNDER 15.0m SHALL BE MODIFIED (SD-203B)
C. CURB REPLACEMENT AS DIRECTED BY CONTRACT ADMINISTRATOR
D. CONTRACTOR TO CONFIRM THE LOCATION OF ALL UTILITIES/SERVICES IN THE FIELD PRIOR TO CONSTRUCTION
E. ADJUST ALL EXISTING WATER VALVES AND CURB STOPS TO GRADE
F. PAVEMENT REPAIRS SHOWN ARE A REPRESENTATIVE SAMPLE OF THE TENDER QUANTITIES
G. ASPHALT TIE-INS ON APPROACHES TO BE DETERMINED IN FIELD BY THE CONTRACT ADMINISTRATOR

ISSUED FOR TENDER
NOT TO BE USED FOR CONSTRUCTION

METRIC
WHOLE NUMBERS INDICATE MILLIMETERS
DECIMALIZED NUMBERS INDICATE METERS

TENDER NO. 2-2024

EXISTING	LEGEND - PLAN	PROPOSED	EXISTING	LEGEND - PLAN	PROPOSED	EXISTING	LEGEND - PROFILE	PROPOSED
	HYDRANT			LDS/WWS			UTILITY BOX	
	VALVE			WATERMAIN			FLOW ARROW	
	CURB STOP			GAS			CONCRETE	
	MANHOLE			TRAFFIC SIGNALS			CONCRETE SIDEWALK	
	CATCH BASIN			HYDRO/STREET LIGHT			ASPHALT	
	CURB INLET			MTS/SHAW			PAVEMENT REPAIR FABRIC	
	HYDRO POLE			CURB RENEWAL			FENCE	
	LIGHT STANDARD			PROPERTY LINE		EXISTING	LEGEND - PLAN	PROPOSED
	TRAFFIC SIGNAL POLE			CURB RAMP			EAST GUTTER	
	SURVEY BAR		231.000	ELEVATIONS	231.000		CENTER LINE	
	GEODETIC BENCH MARK			TREE			WEST GUTTER	

LOCATION APPROVED
UNDERGROUND STRUCTURES

SUPR, U/G STRUCTURES COMMITTEE — DATE

NOTE:
LOCATION OF UNDERGROUND STRUCTURES AS SHOWN ARE BASED ON THE BEST INFORMATION AVAILABLE, BUT NO GUARANTEE IS GIVEN THAT ALL EXISTING UTILITIES ARE SHOWN OR THAT THE GIVEN LOCATIONS ARE EXACT. CONFIRMATION OF EXISTENCE AND EXACT LOCATION OF ALL SERVICES MUST BE OBTAINED FROM THE INDIVIDUAL UTILITIES BEFORE PROCEEDING WITH CONSTRUCTION.

B.M. IB SOUTH WEST CORNER AT ROSE HILL WAY
ELEV. 232.179

NO.	REVISIONS	DATE	BY
2.	ISSUED FOR TENDER	2023/03/20	A.K.
1.	SUBMIT FOR PLAN APPROVAL	2024/01/25	A.K.

ENGINEERING DIVISION
TECHNOLOGY SERVICES BRANCH
106 - 1155 PACIFIC AVE

DESIGNED BY	A.K.	CHECKED BY	J.D / E.H. / R.W.
DRAWN BY	A.K.	APPROVED BY	
HOR. SCALE:	1 : 250		
VERTICAL:	1 : 10		
DATE	2024/03/11		

PROVINCE OF MANITOBA
L. Monical
Member
32939
REGISTERED ENGINEER

Winnipeg

THE CITY OF WINNIPEG
PUBLIC WORKS DEPARTMENT

MOUNT AUBURN BAY
FROM GARTON AVENUE TO GARTON AVENUE
CONCRETE PAVEMENT REHABILITATION, THIN BITUMINOUS OVERLAY AND ASSOCIATED WORKS
FROM STA. 2+70 TO STA. 3+45

CITY DRAWING NUMBER SE-24-67
SHEET 17 OF 32
3